

Elmia Subcontractor 2026


Danish Export - Subcontractor



Table of Contents

Cover	1
Table of Contents	2
3D View 1	3
3D View 2	4
3D View 3	5
3D View 4	6
3D View 5	7
3D View 6	8
3D View 7	9
Floor Plan	10
Find your graphics dimensions	11
B04-32	12
B04-40	13
B04-37	14
Elevations	15
Info	16

3D View 1

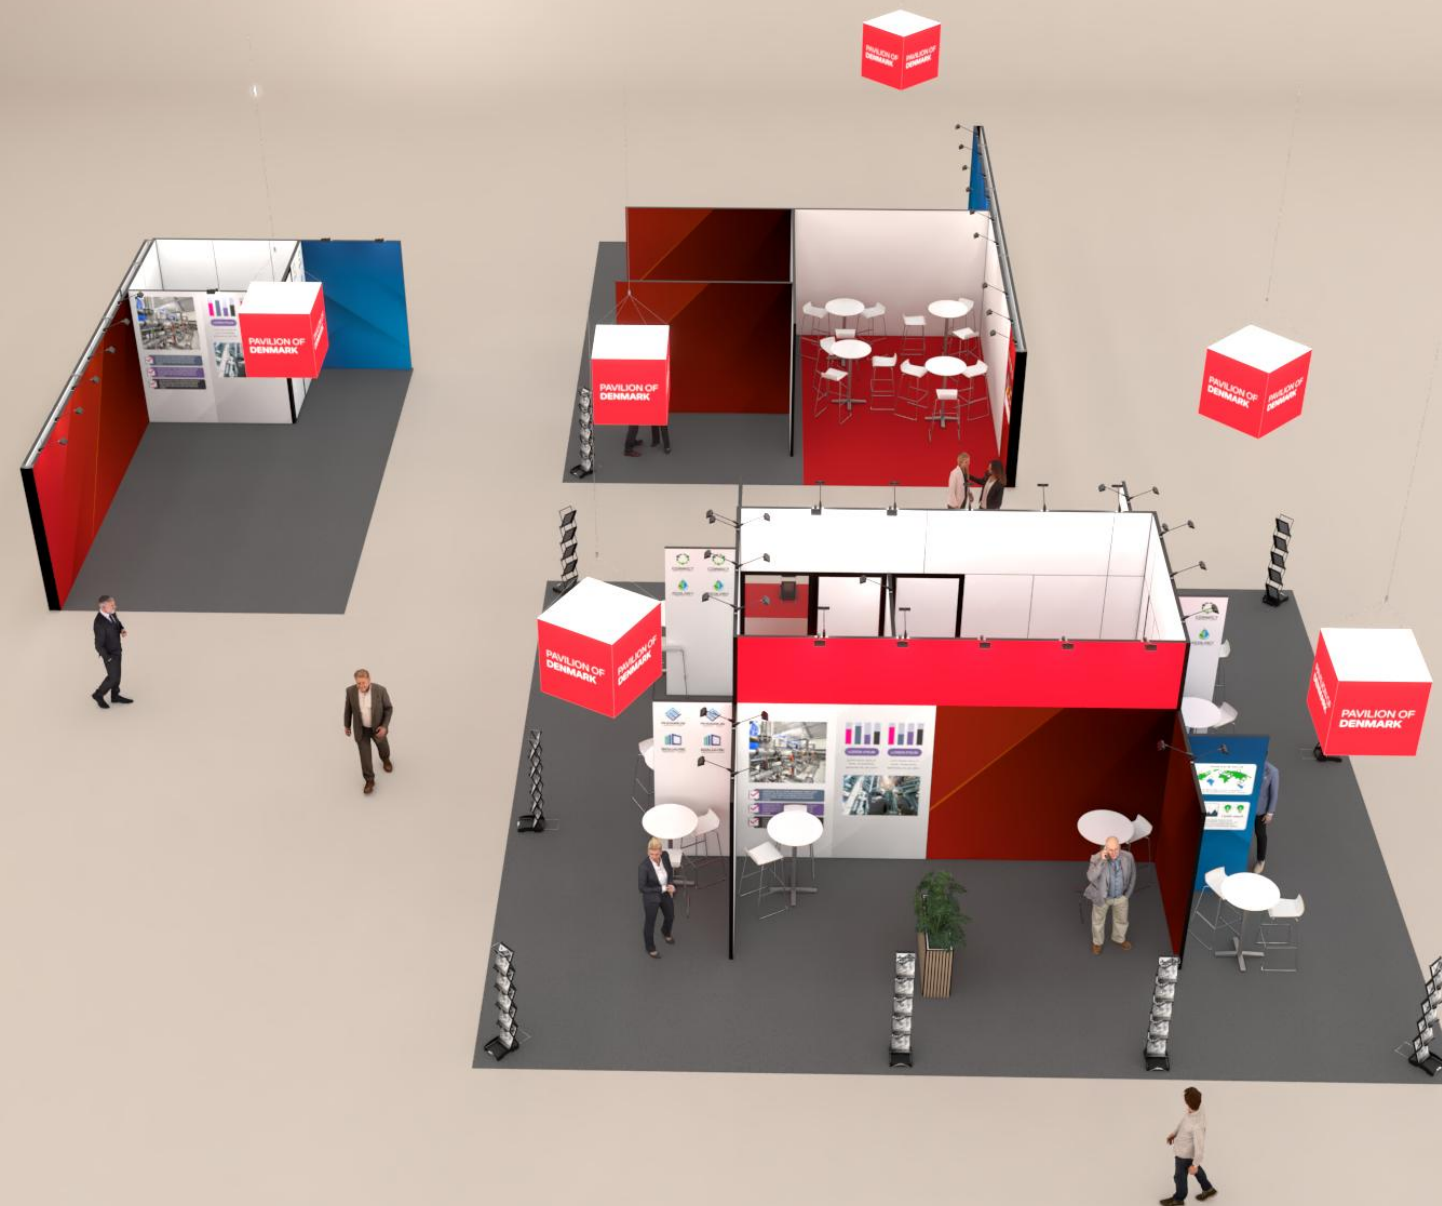


3D View 2



3D View 3



3D View 4

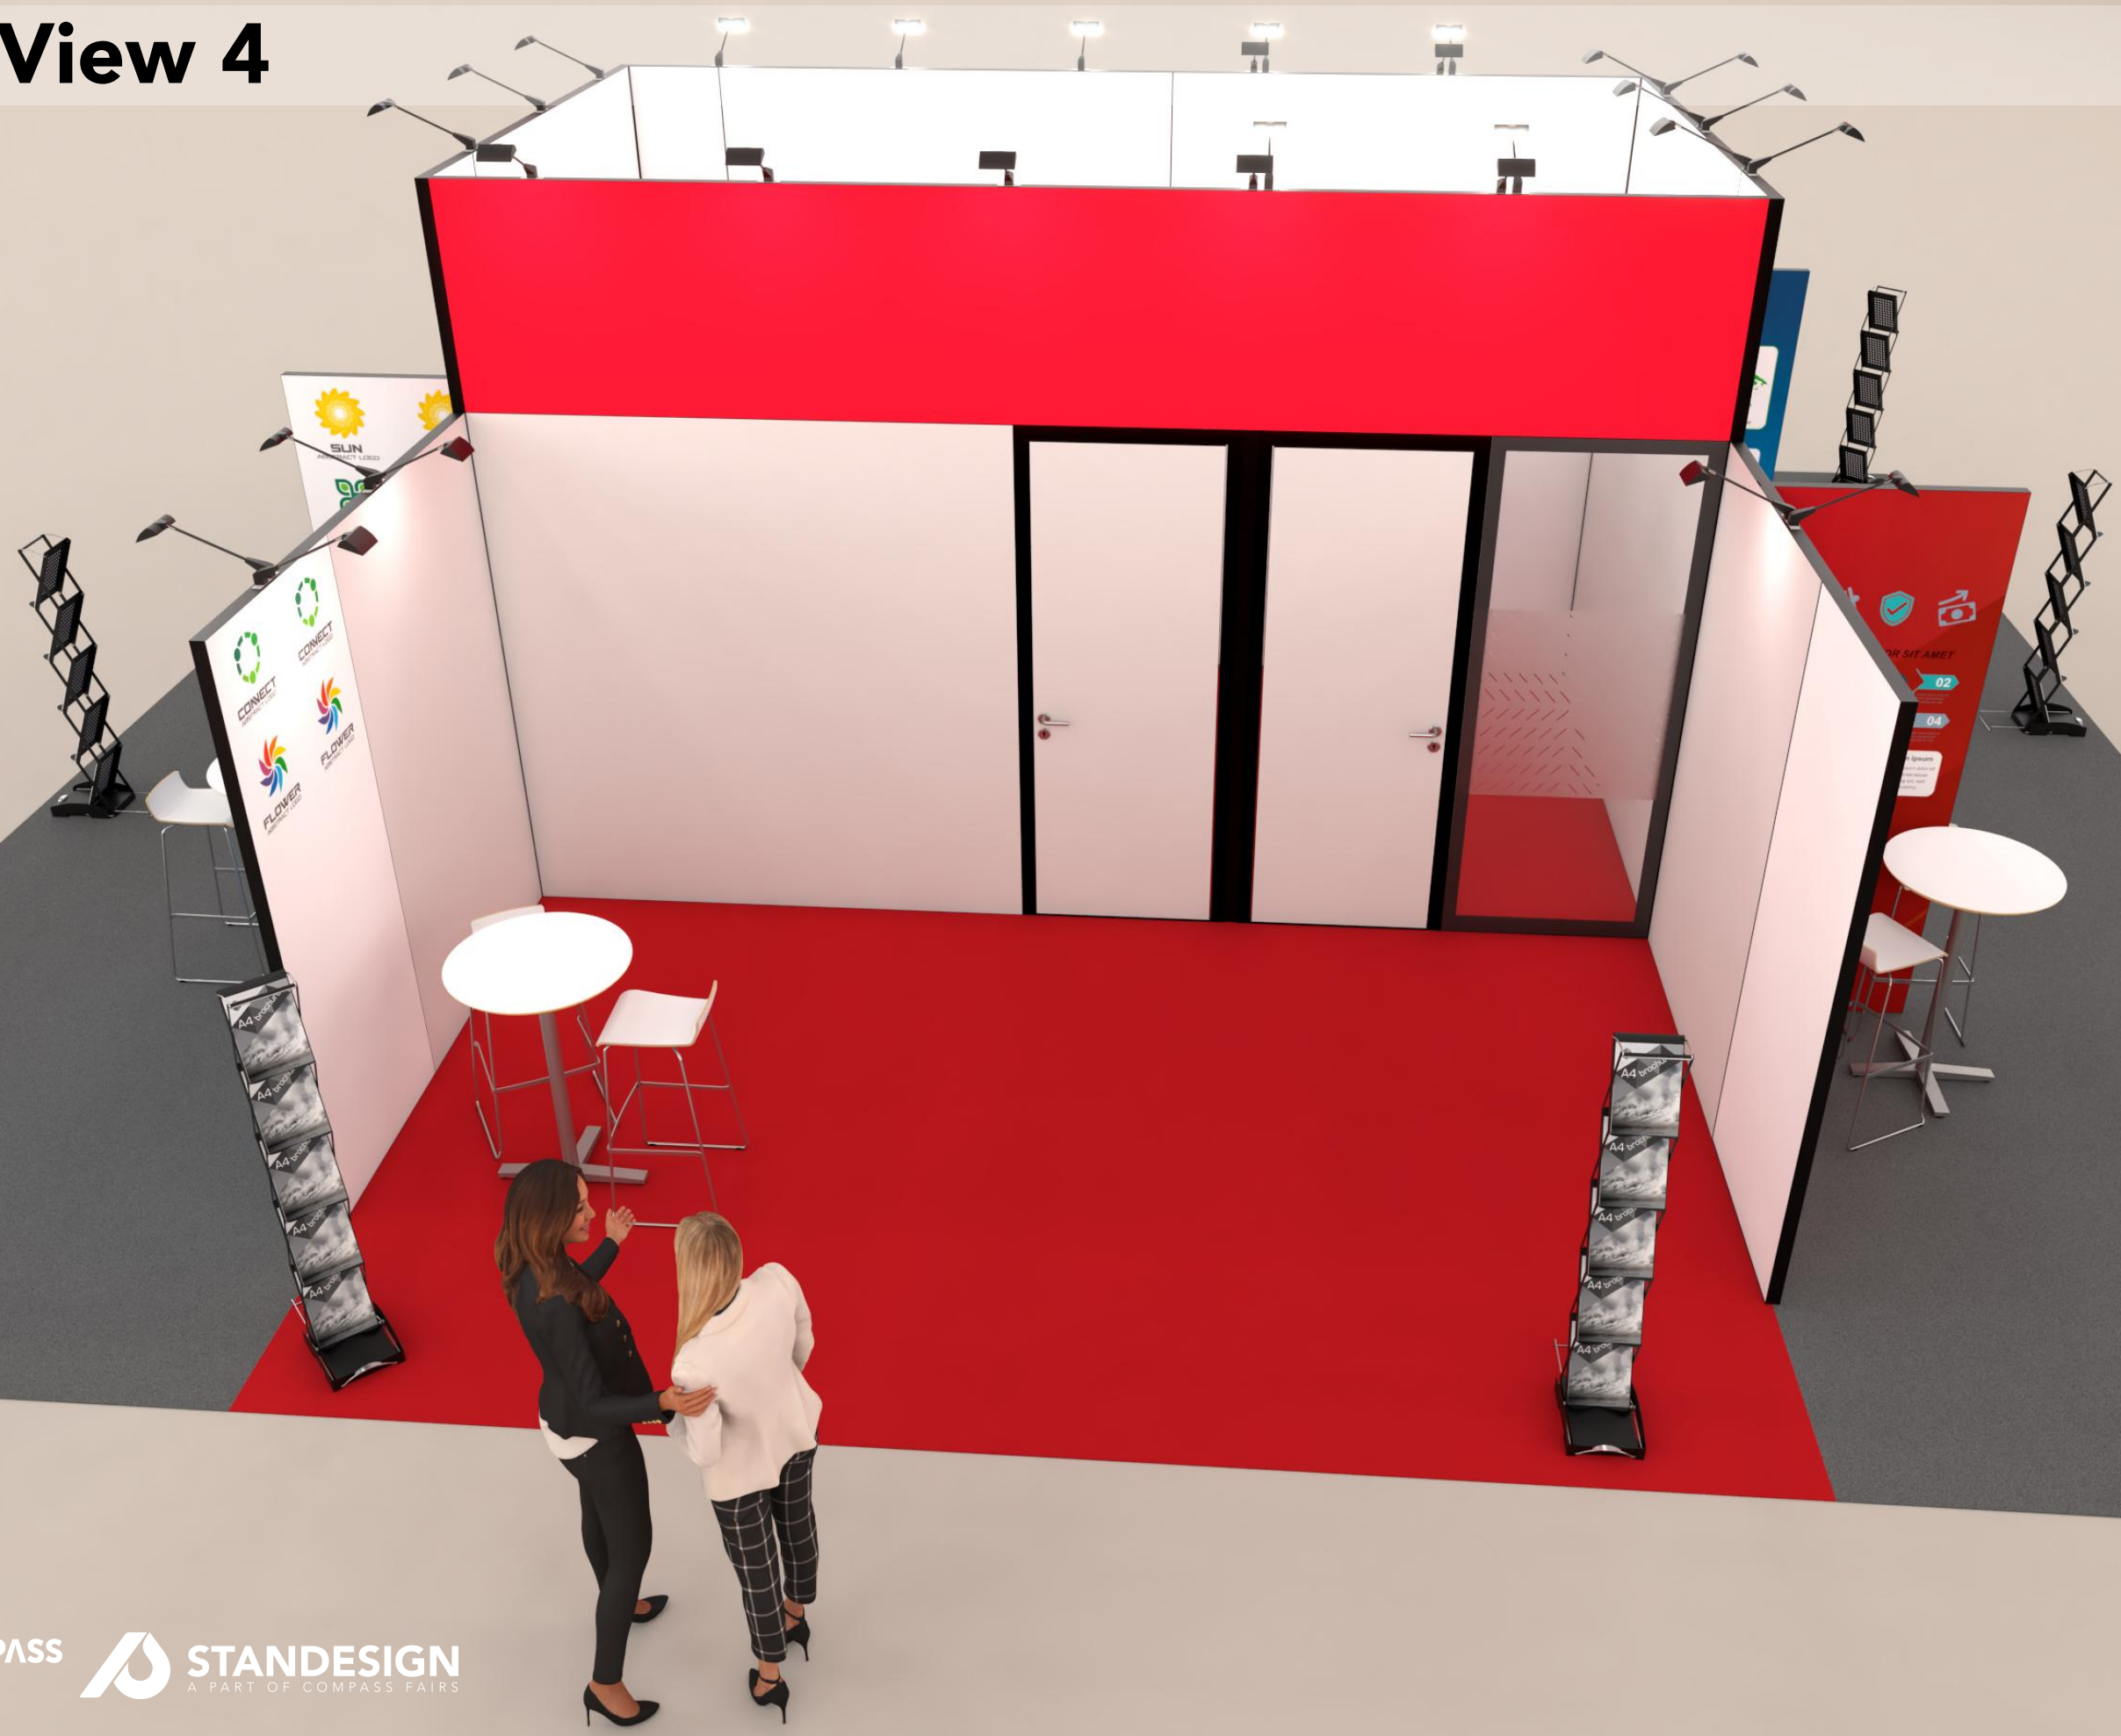

PAVILION OF
DENMARK


3D View 5

PAVILION OF
DENMARK




3D View 6



3D View 7

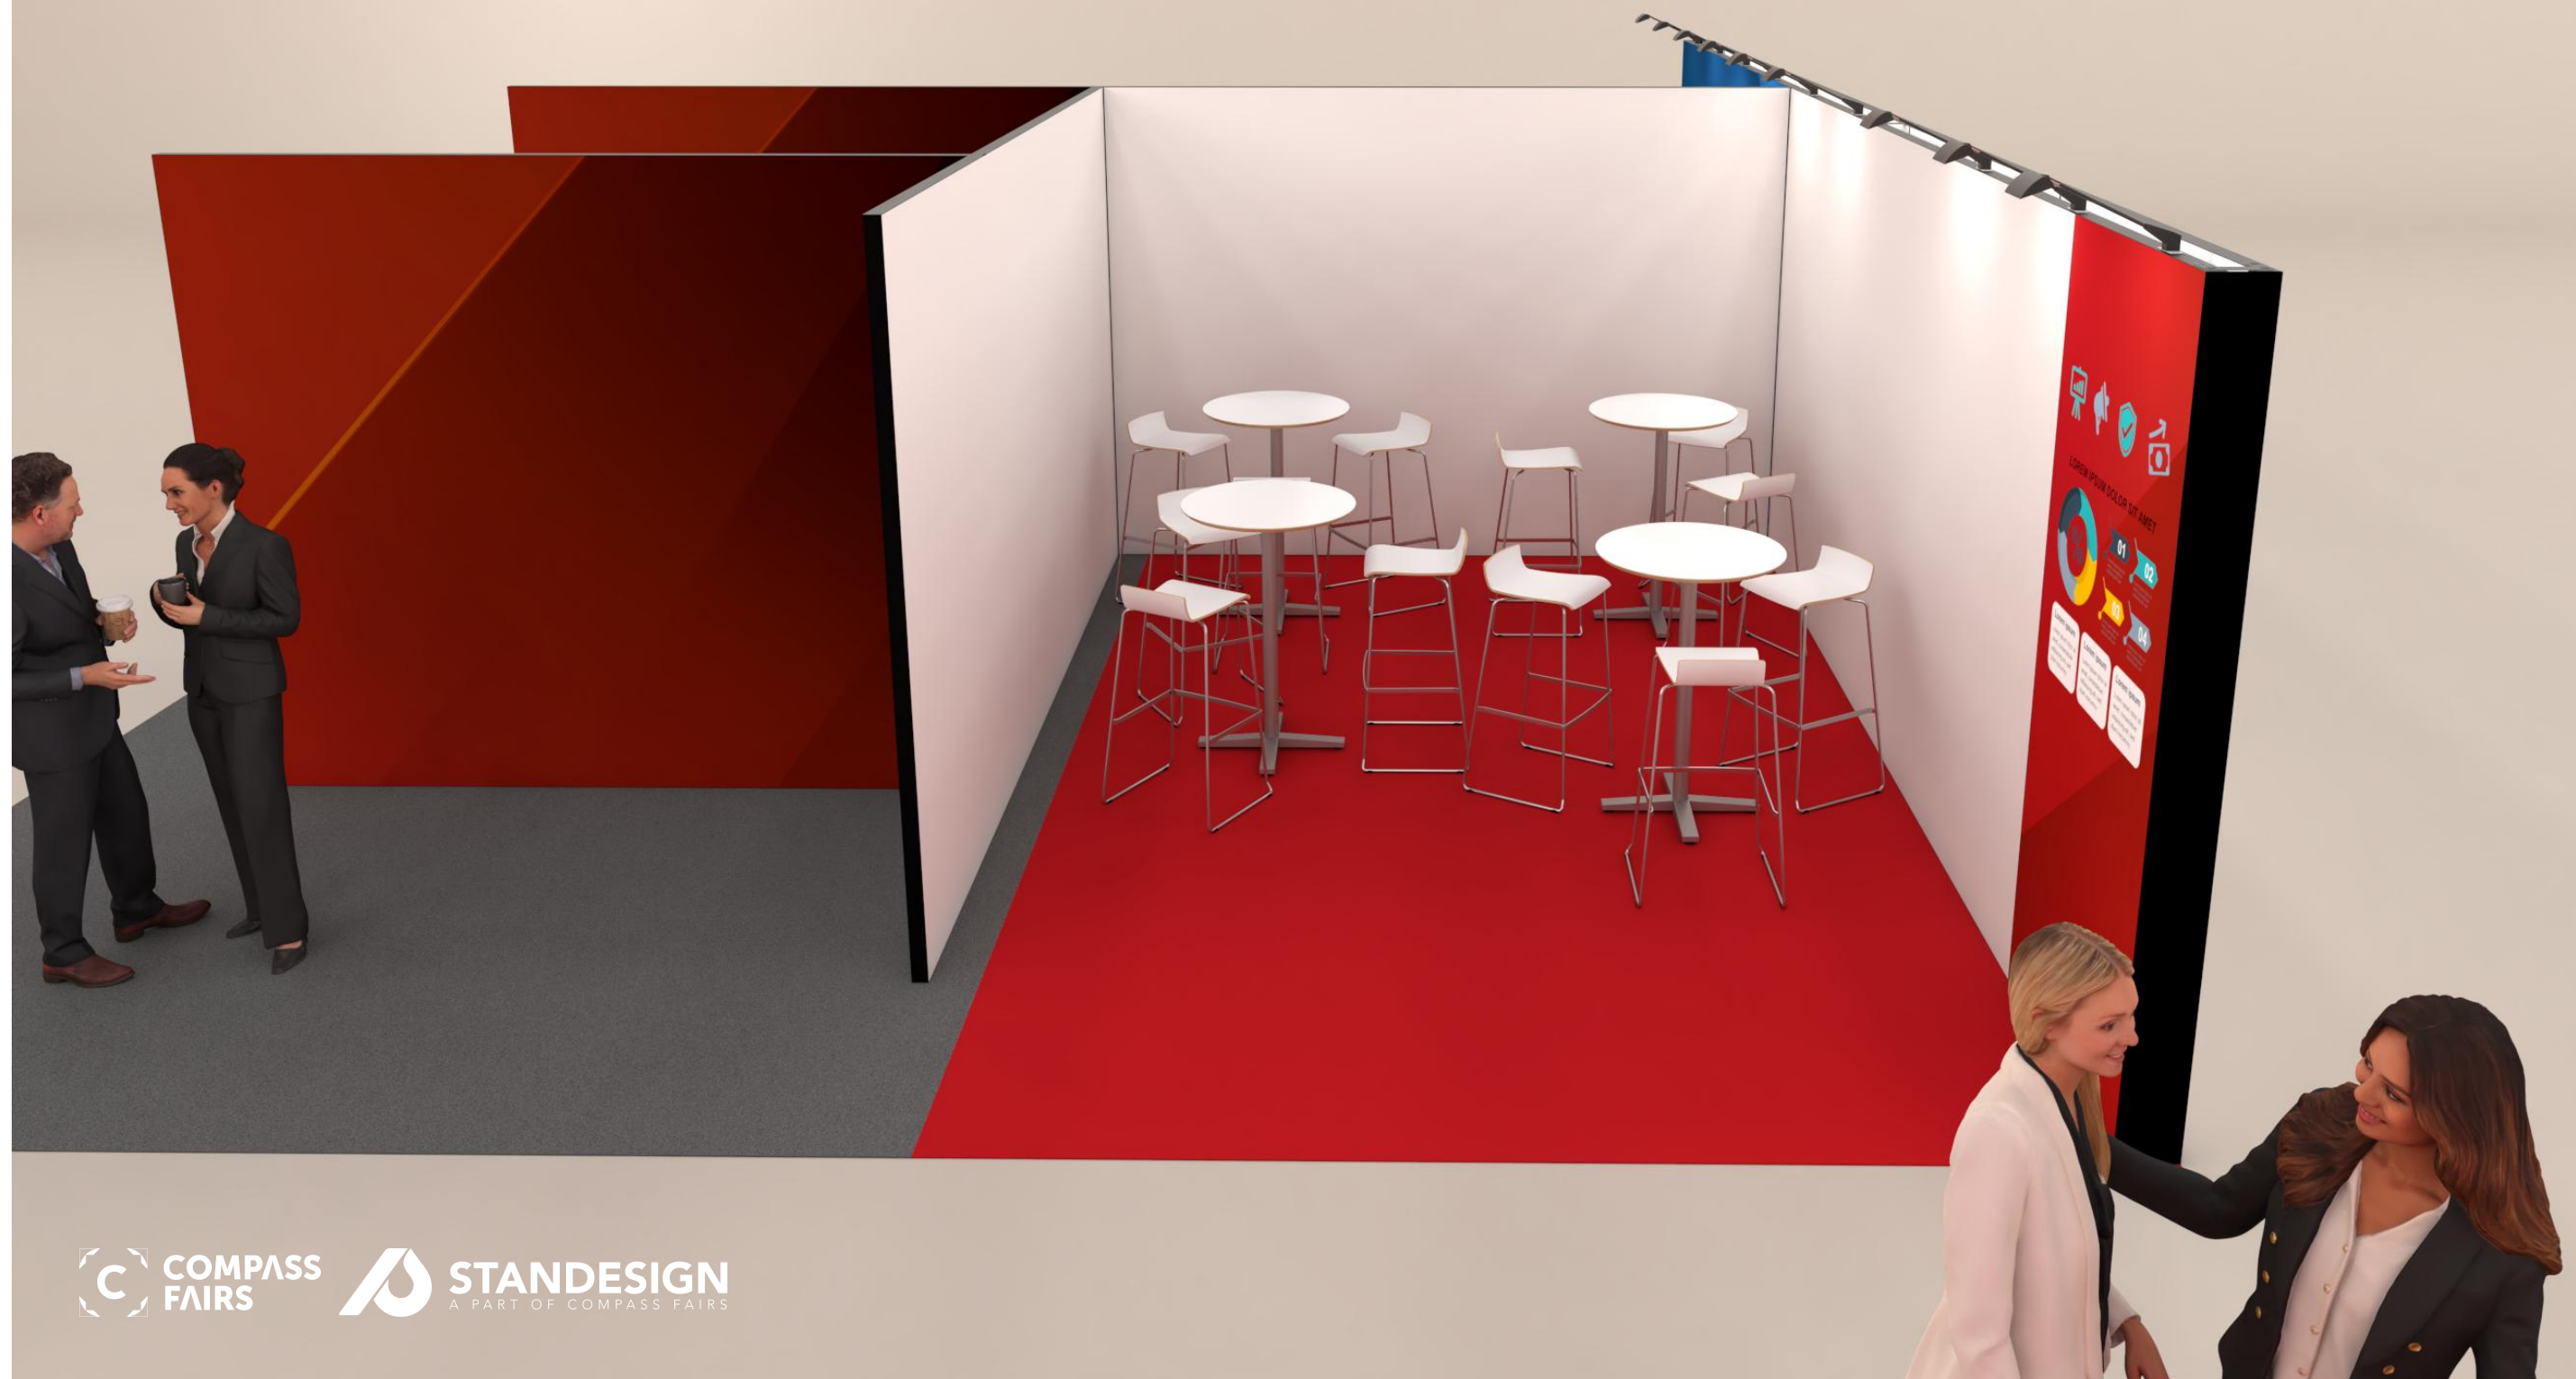

Floor Plan

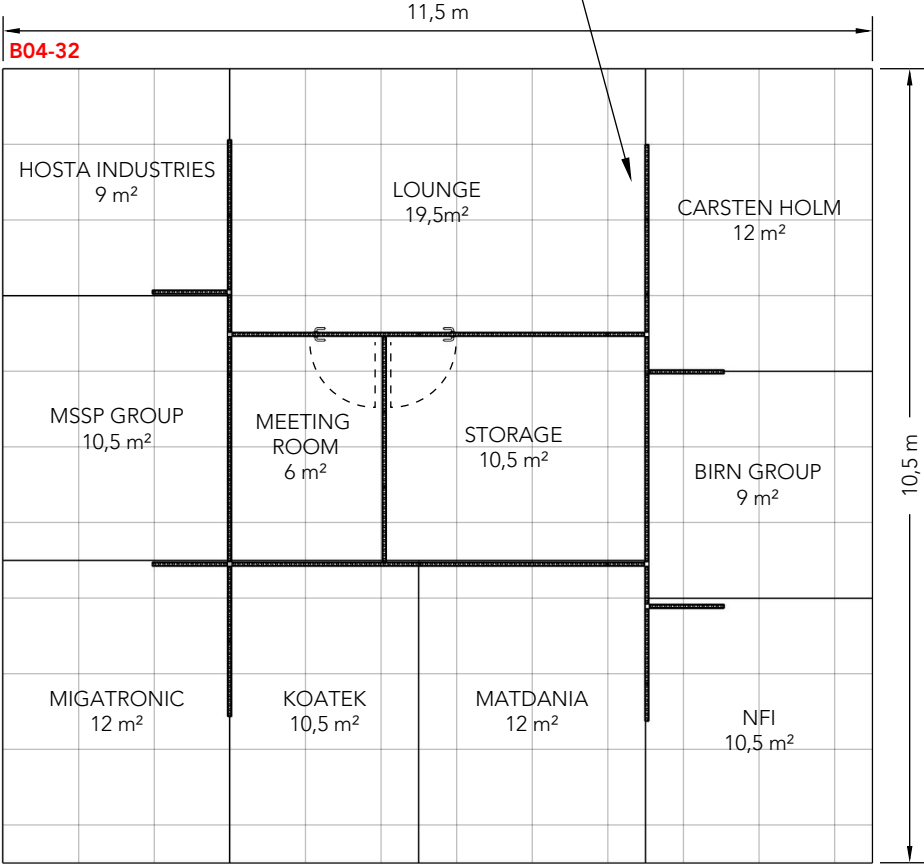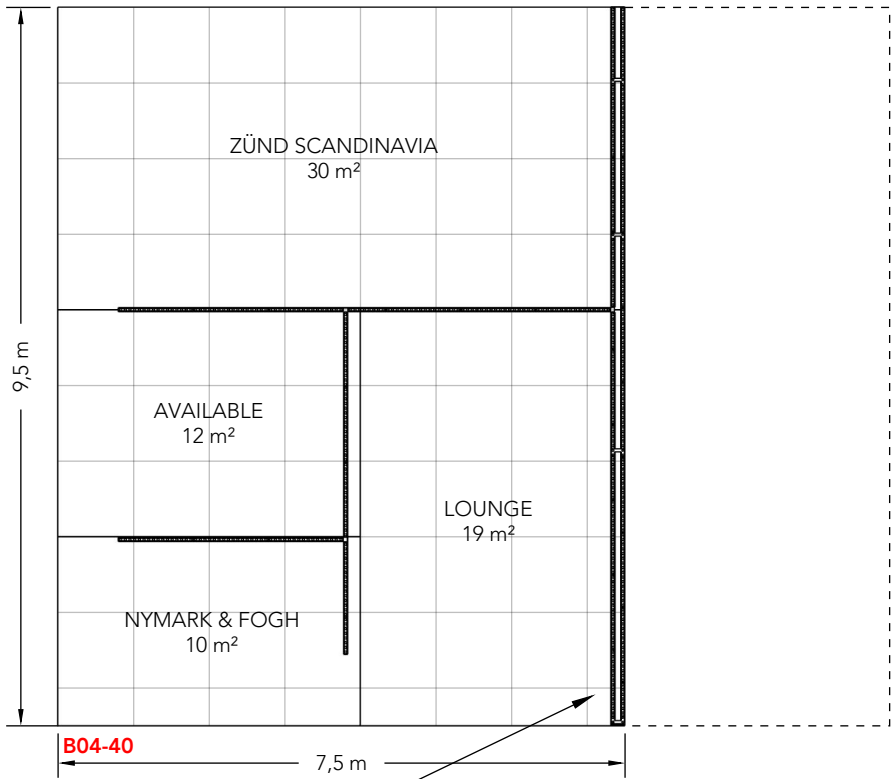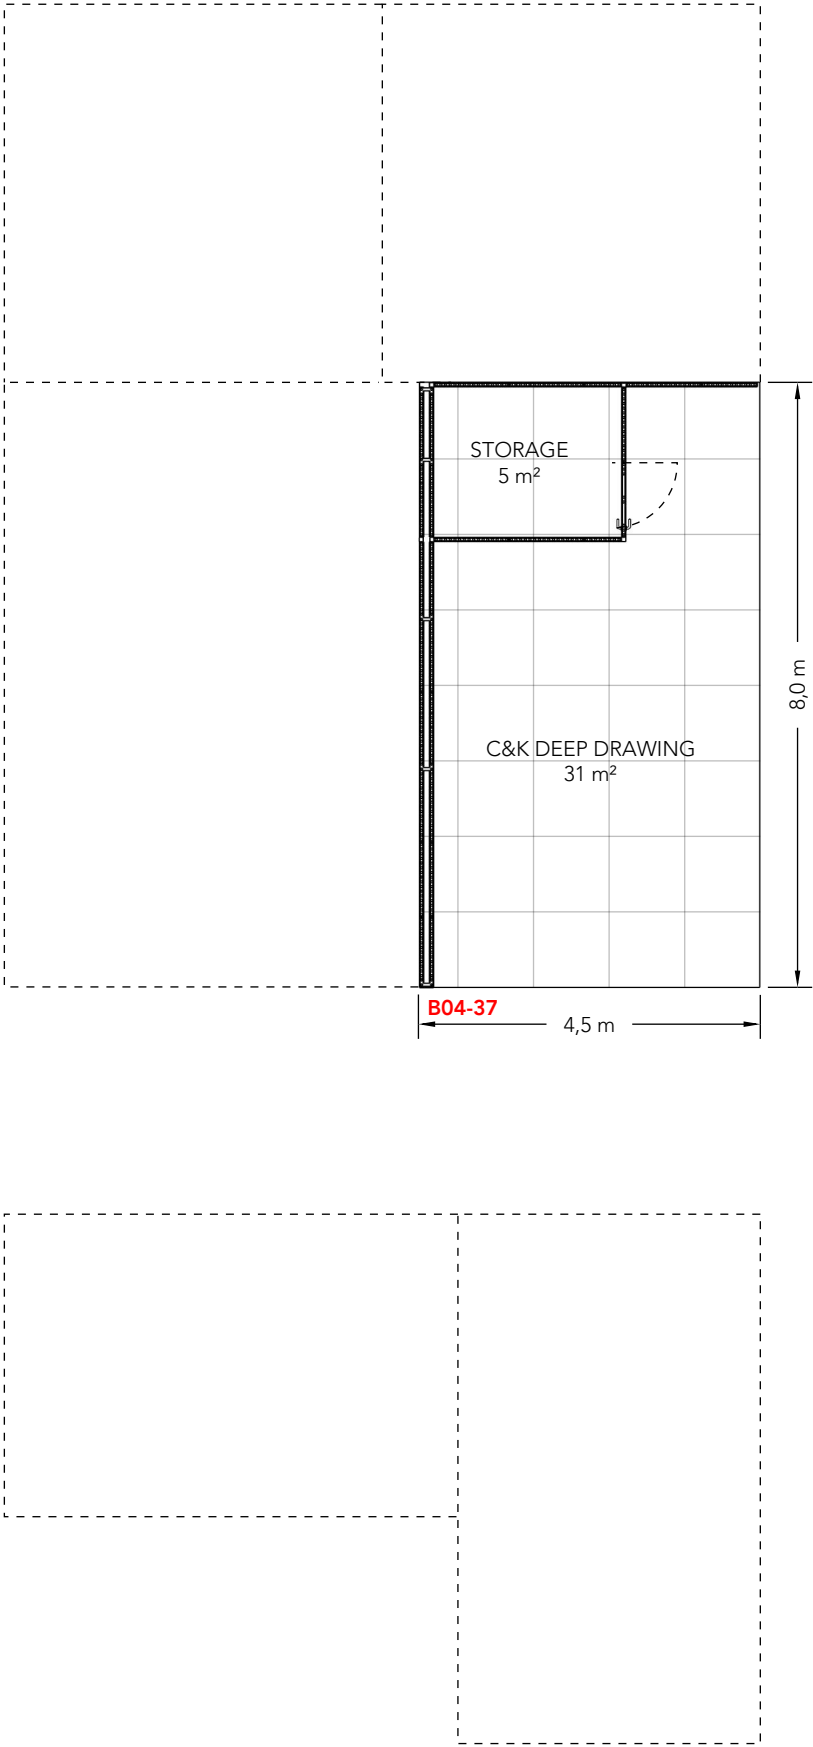

(P) = POSTERSTAND

Find your graphics dimensions

Page 12

BIRN GROUP
CARSTEN HOLM
HOSTA INDUSTRIES
KOATEK
MATDANIA
MIGATRONIC
MSSP GROUP
NFI
(P)

Page 13

NYMARK & FOGH
ZÜND SCANDINAVIA
AVAILABLE
(P)


Page 14

C&K DEEP DRAWING

B04-32

WALL HEIGHT: 2480mm


- Full size Fabric
- Single Frame Fabric

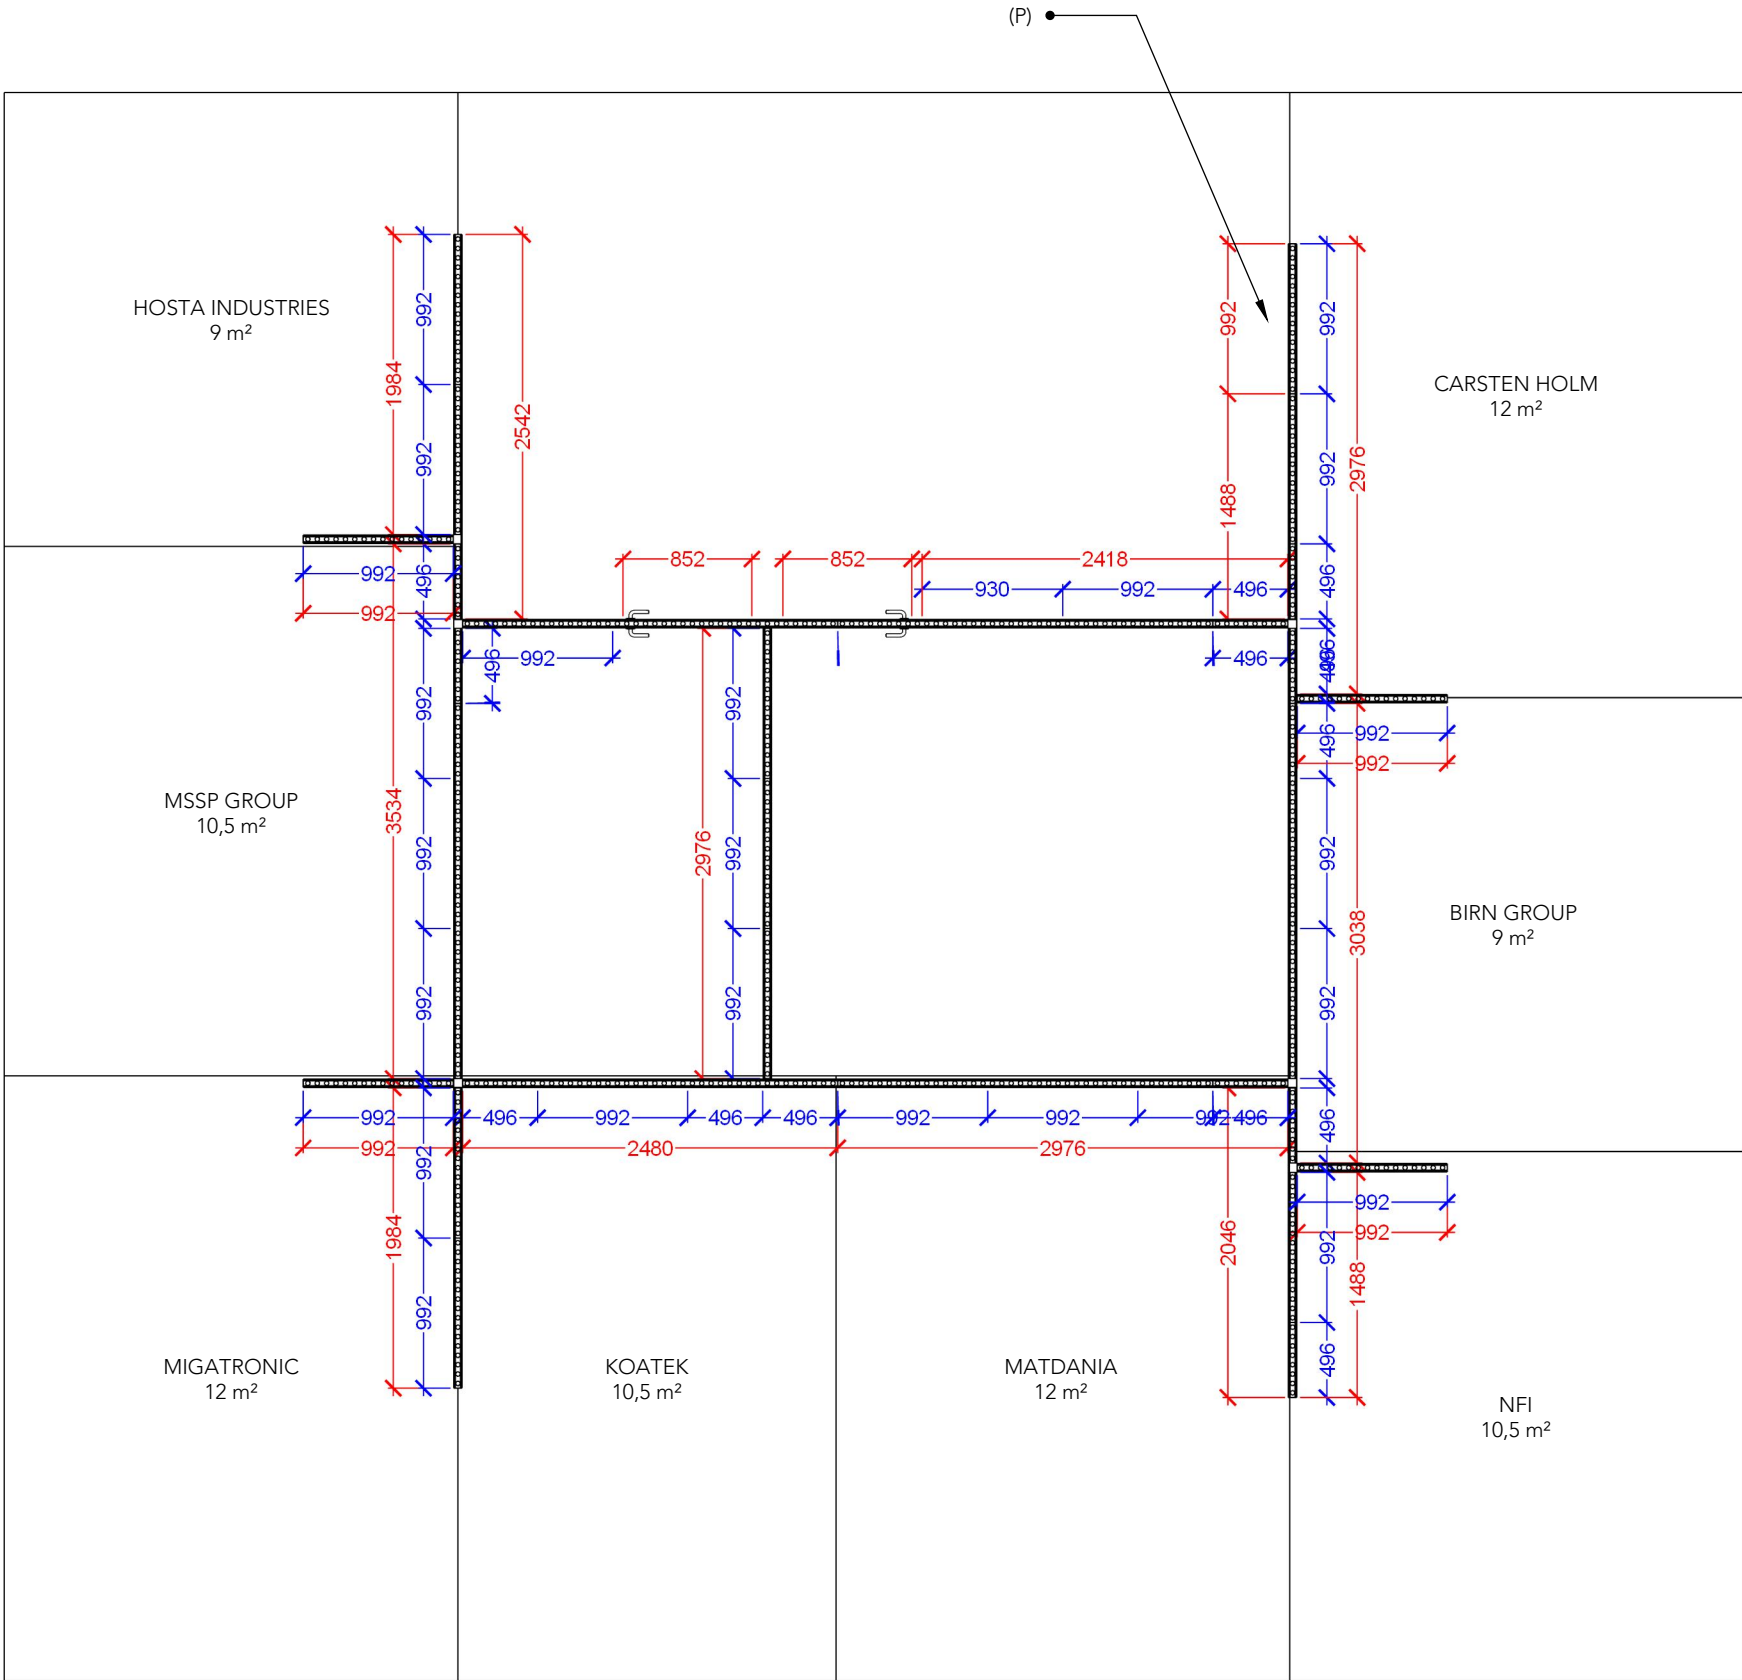

B04-40

WALL HEIGHT: 2480mm


- Full size Fabric
- Single Frame Fabric

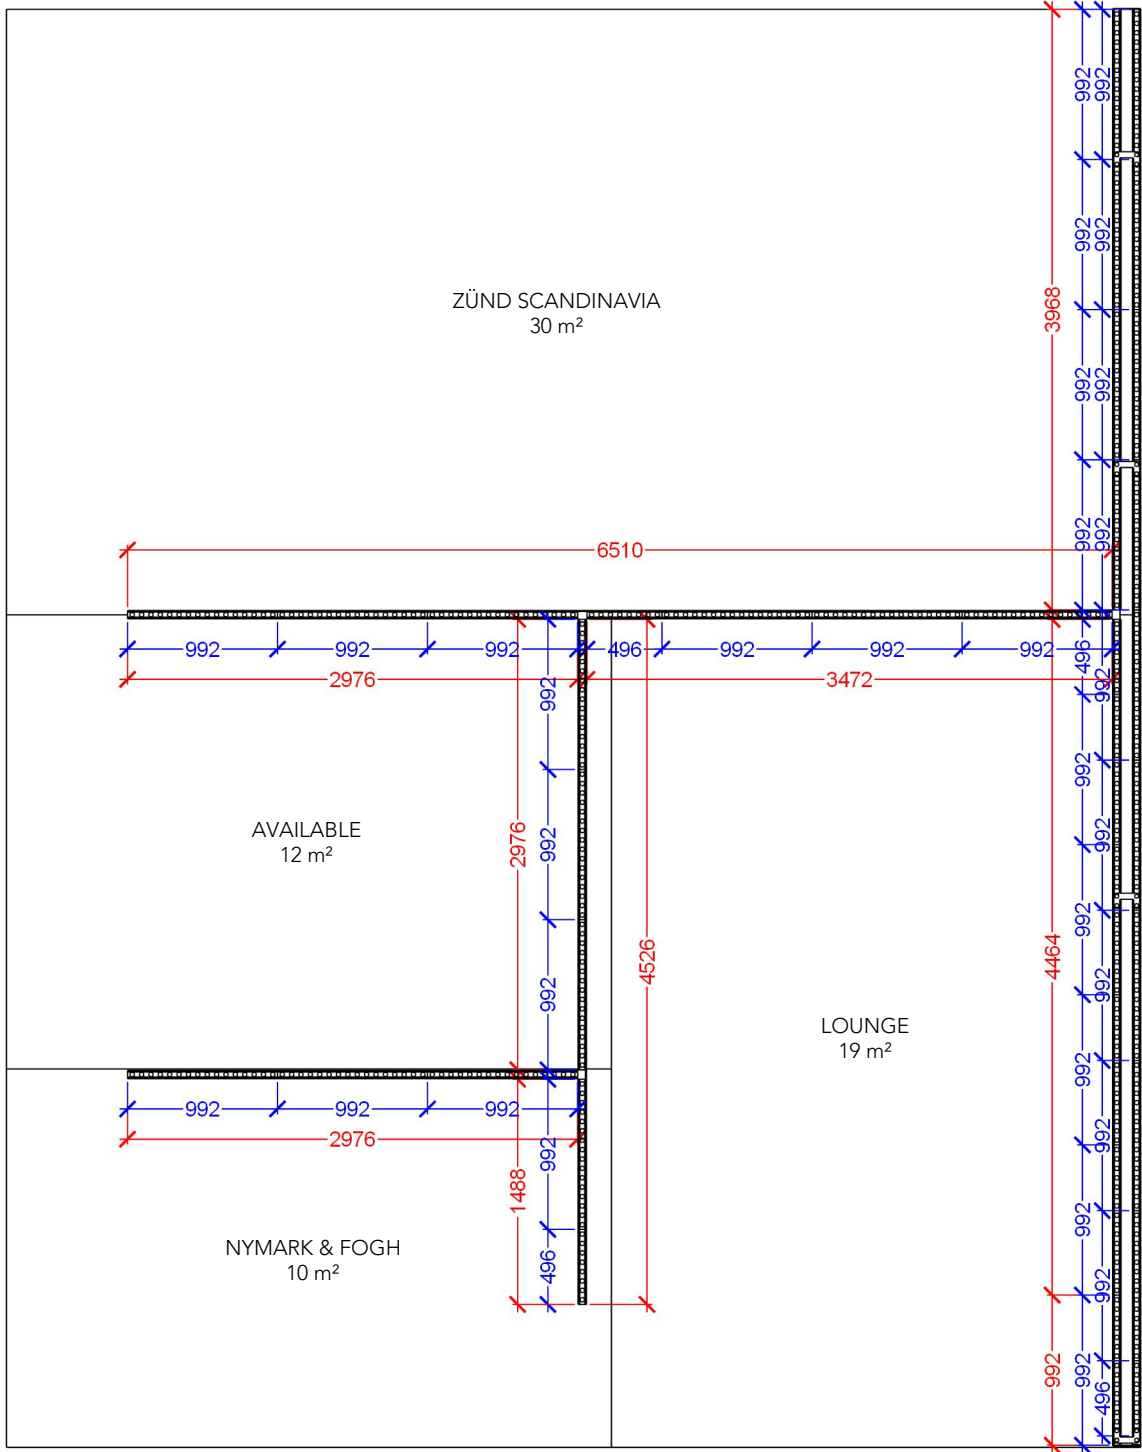

B04-37

WALL HEIGHT: 2480mm
DOOR HEIGHT: 2398mm

- Full size Fabric
- Single Frame Fabric

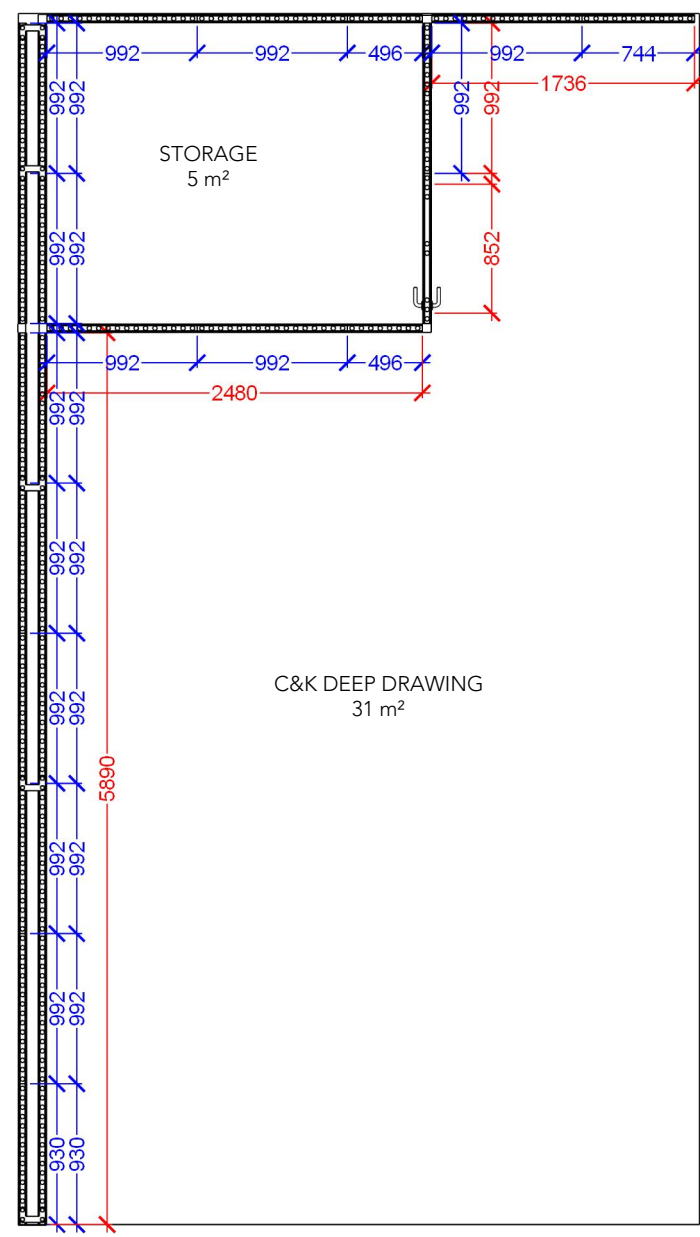


Elevations

Front



Side

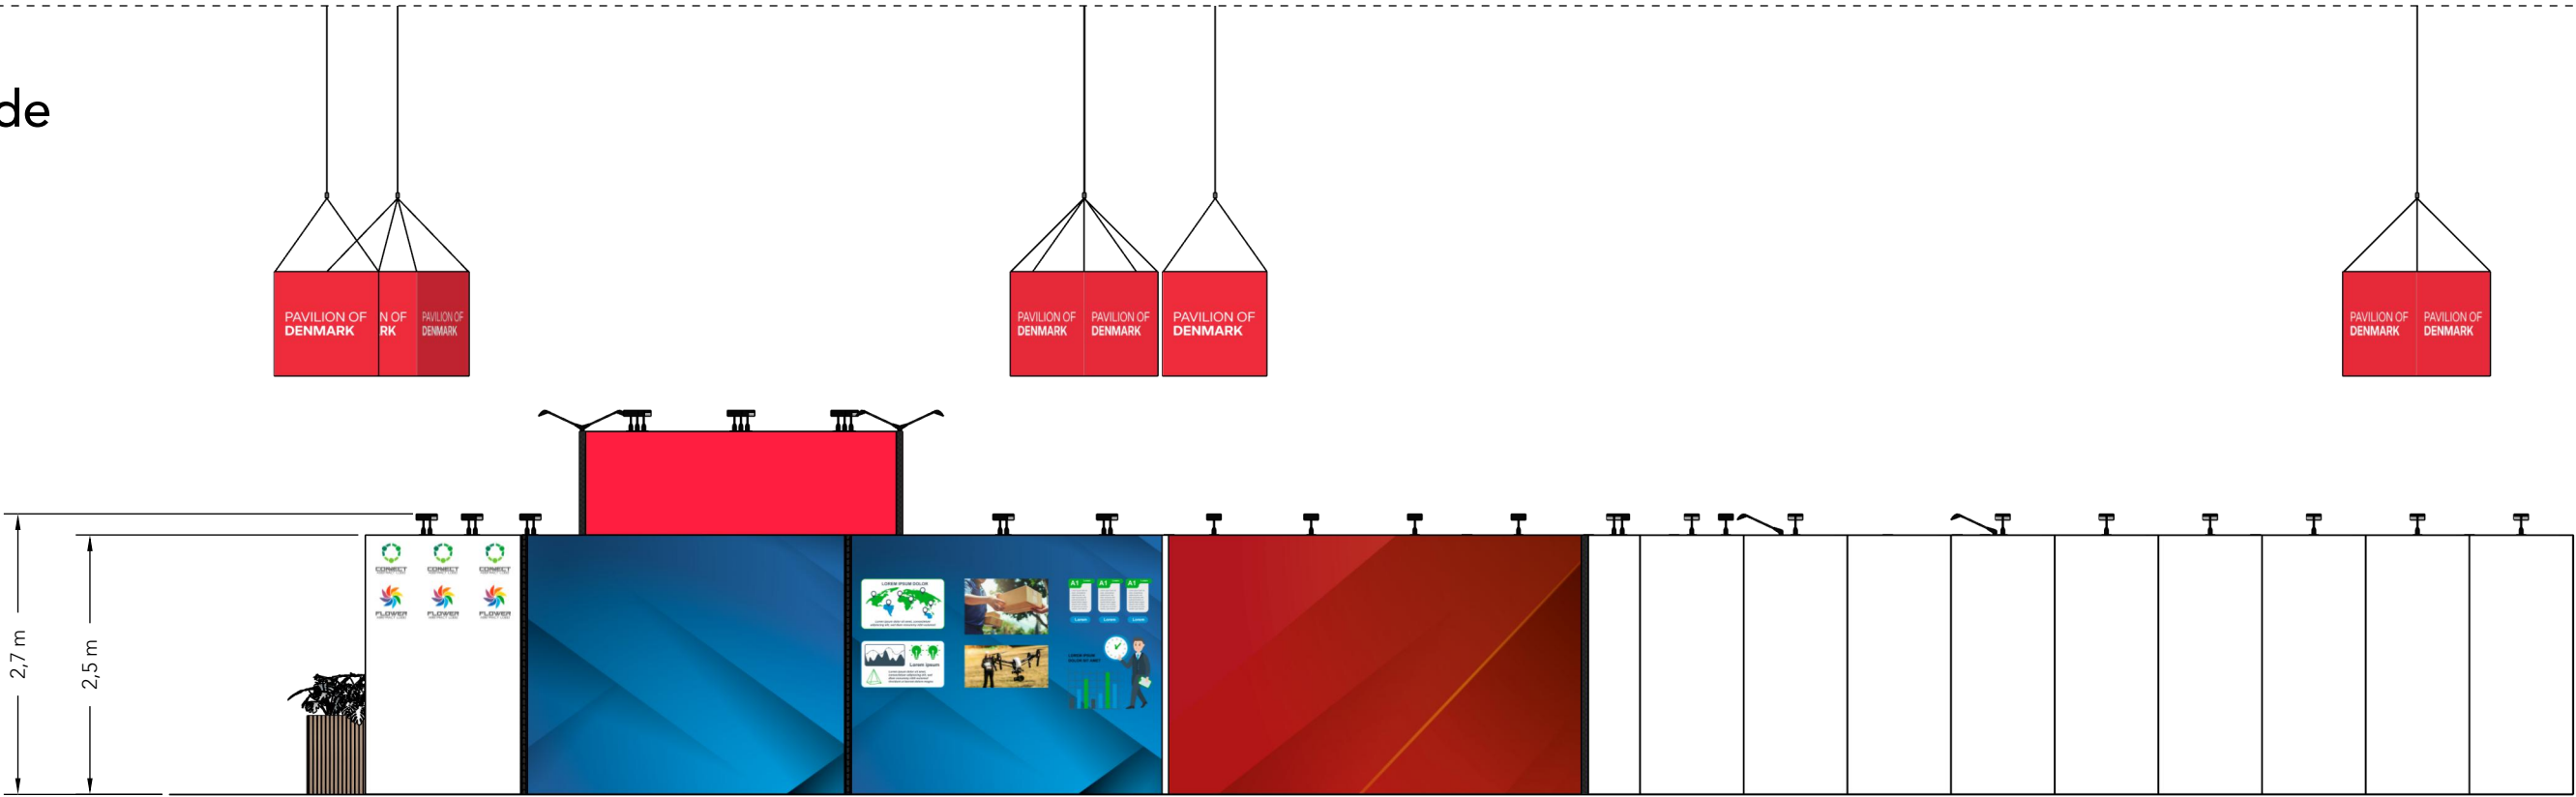

Info

Client: Danish Export - Subcontractor
Exhibition: Elmia Subcontractor 2026

Project no.: DSU-ELM-26-11
Designed By: TJ
Hall: B04
Booth: B04-32 - B04-37 - B04-40

Creation Date: 19.08.2025
Revision Date: 17.09.2026
Revision no.: 01

Comments:

The drawing is indicative and without responsibility. The drawing is NOT to scale. The stand-builder will have the final call in all decisions regarding stability and security. Some products are only shown to indicate locations, but not the actual product as this product may be changed.
All design is subject to copyright by Compass Fairs A/S and Standesign A/S

