

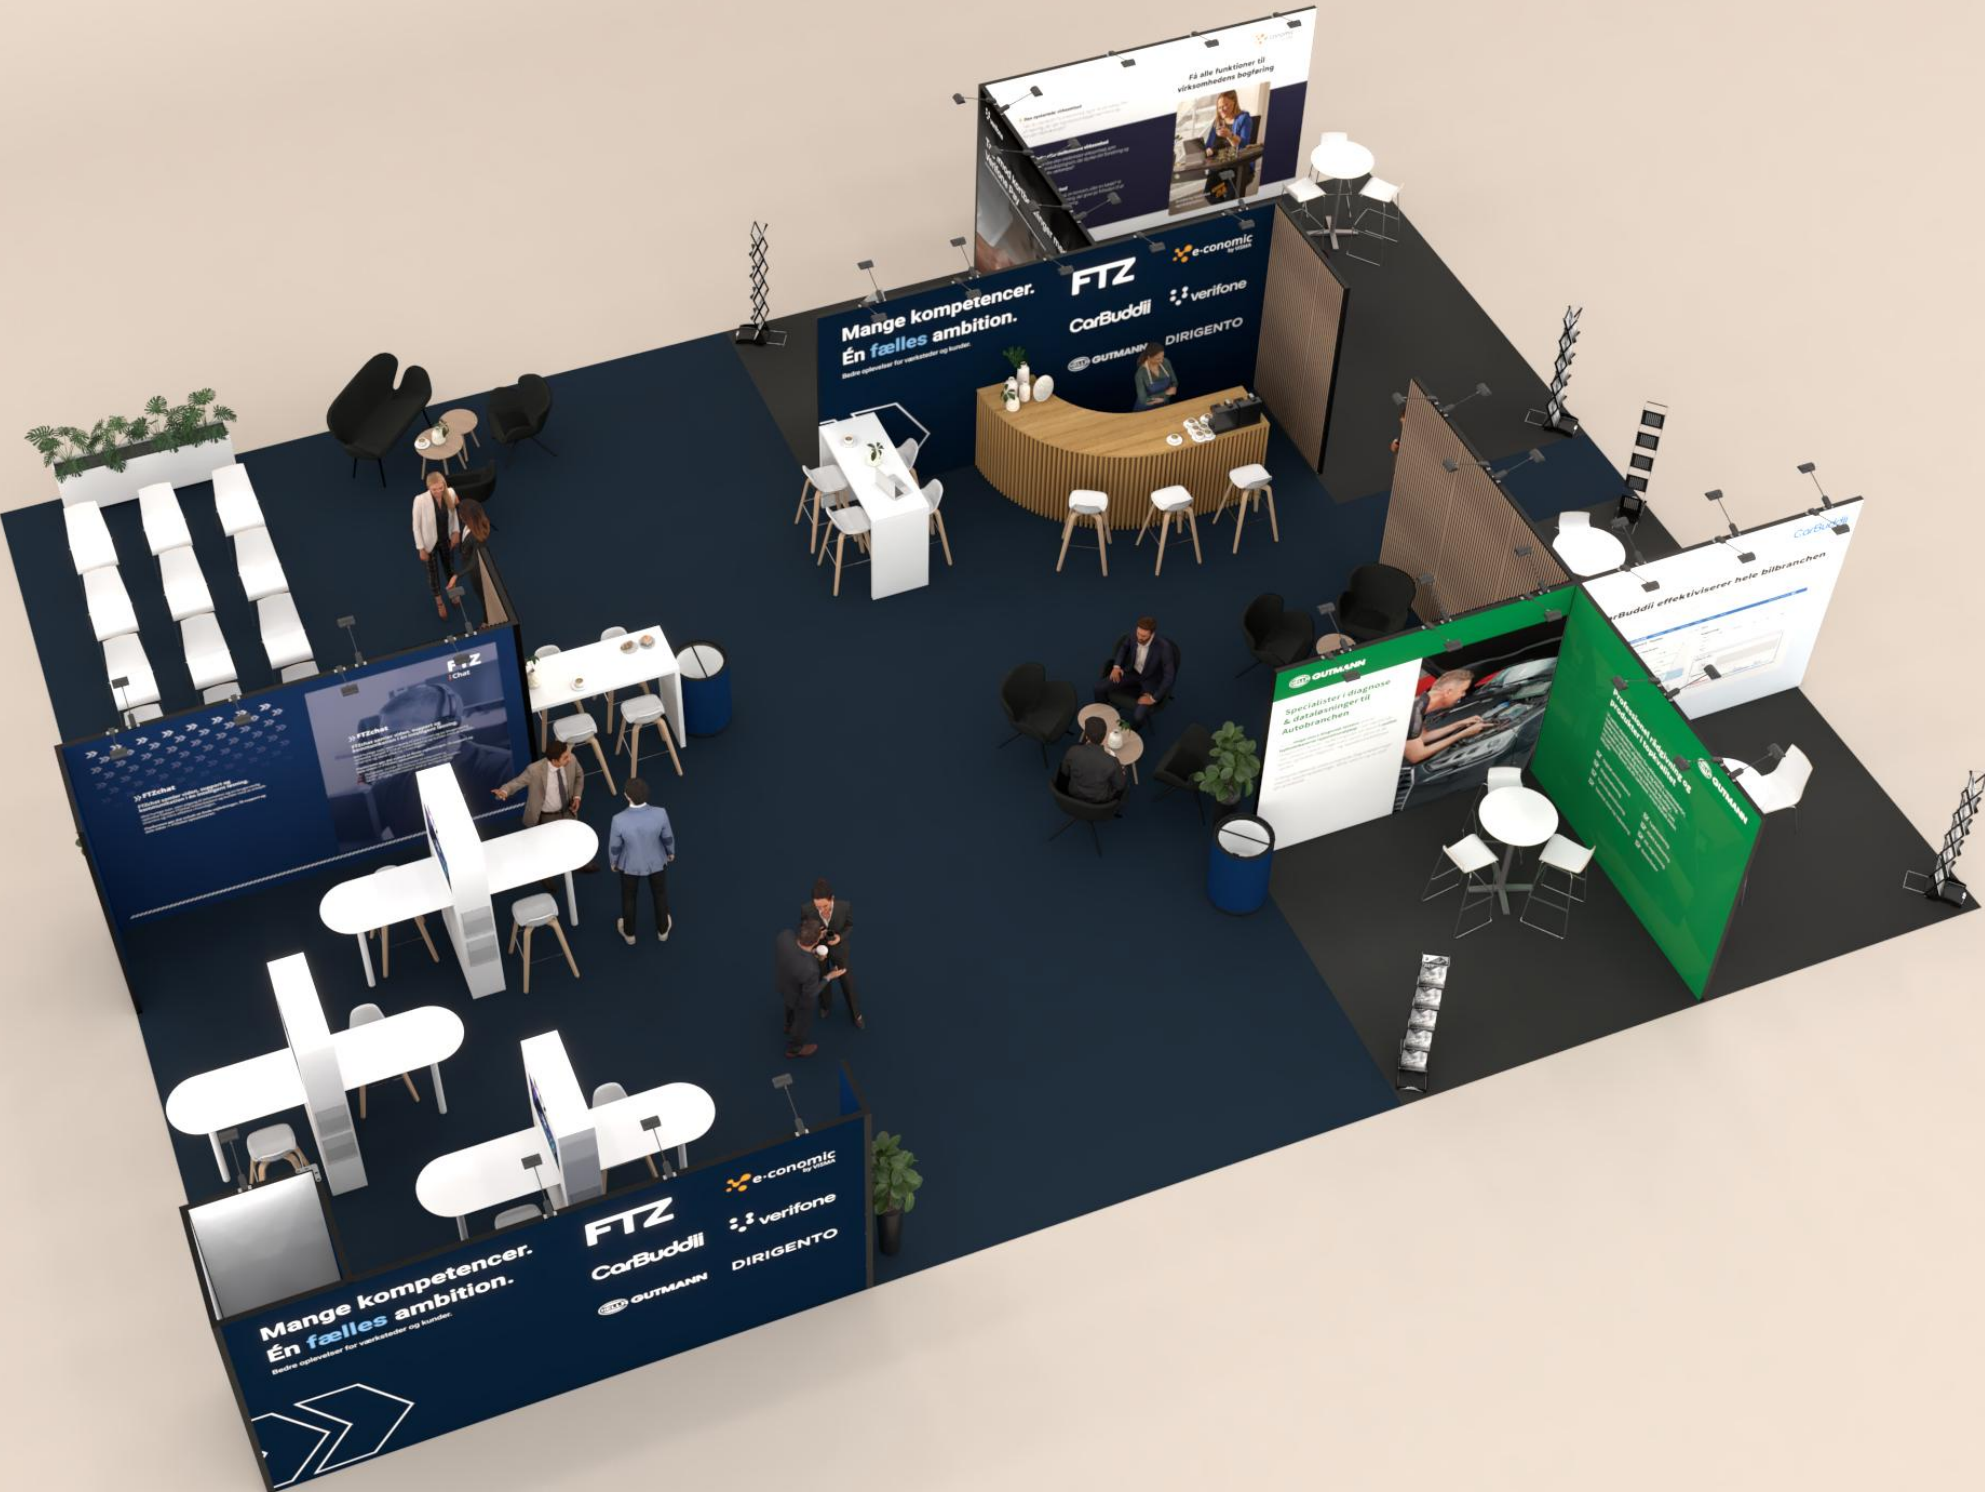



Table of Contents

Cover	1
Table of Contents	2
3D View 1	3
3D View 2	4
3D View 3	5
3D View 4	6
Floor Plan	7
Graphics Dimensions	8
Elevations	9
Info	10

3D View 1



3D View 2

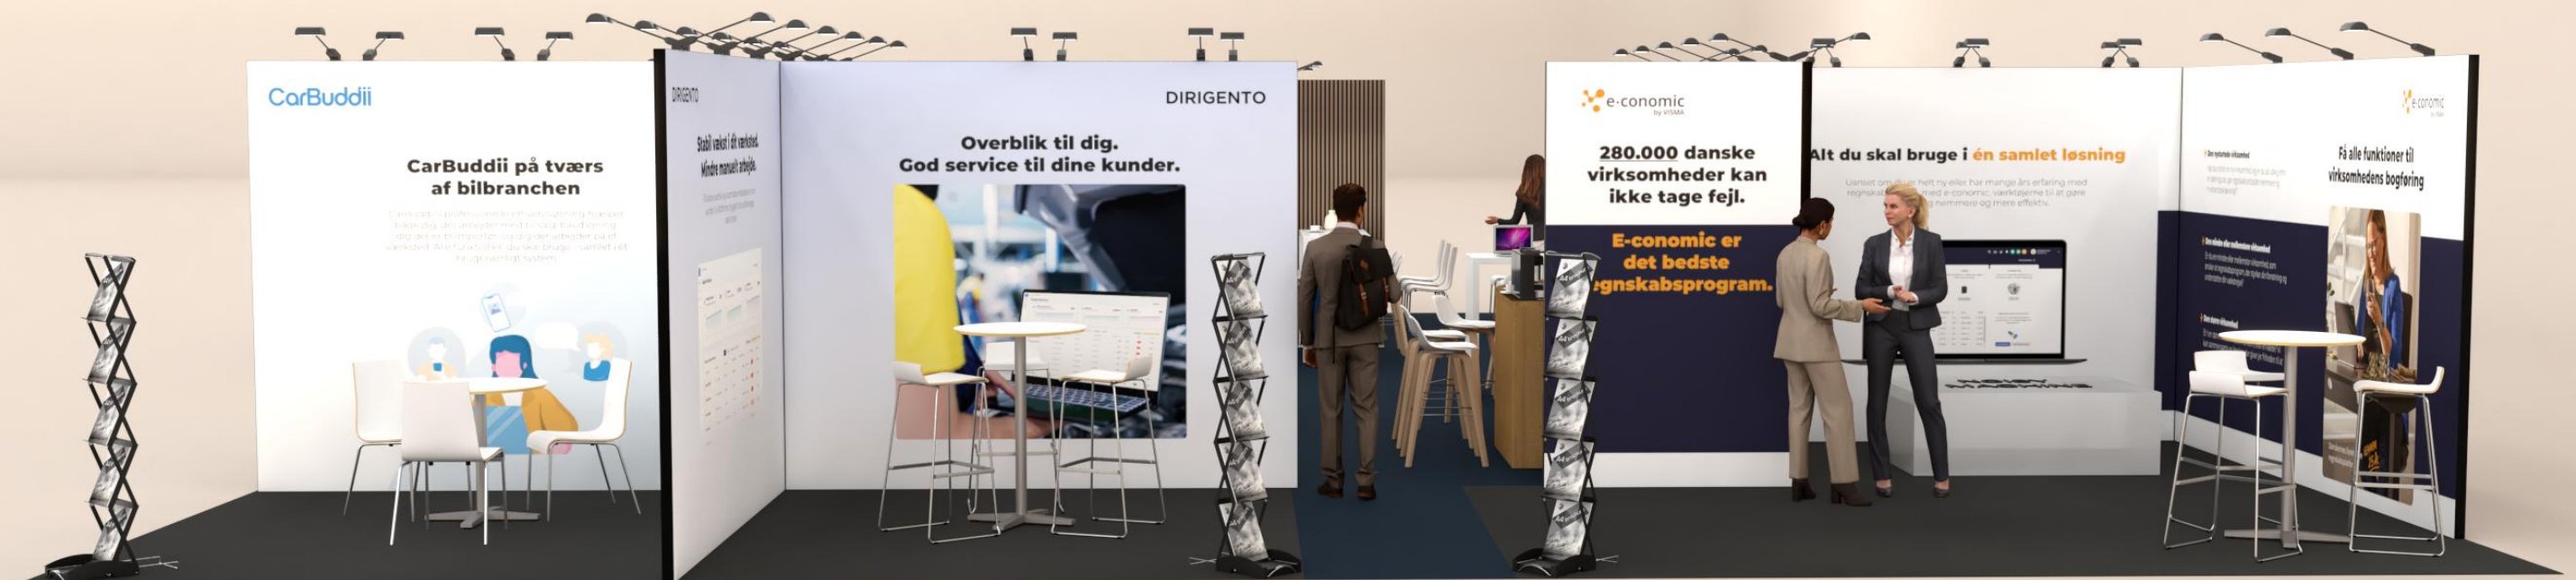




3D View 3





3D View 4




Floor Plan

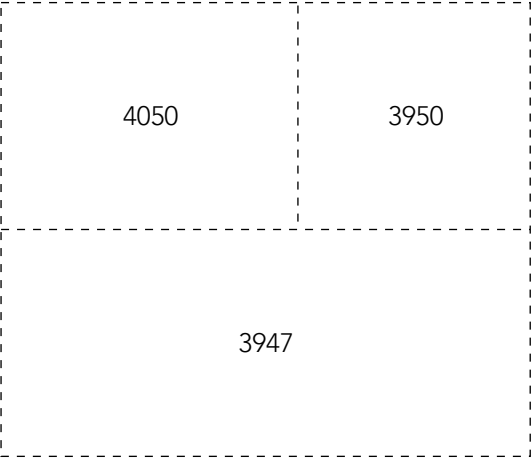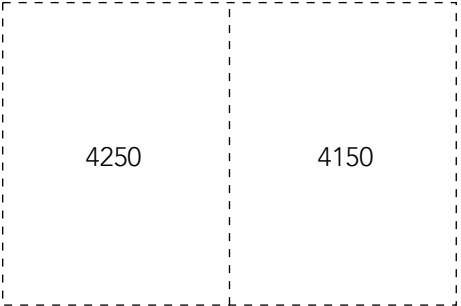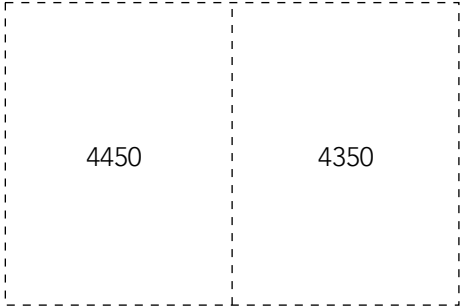

Hall: C
Booth: 4134

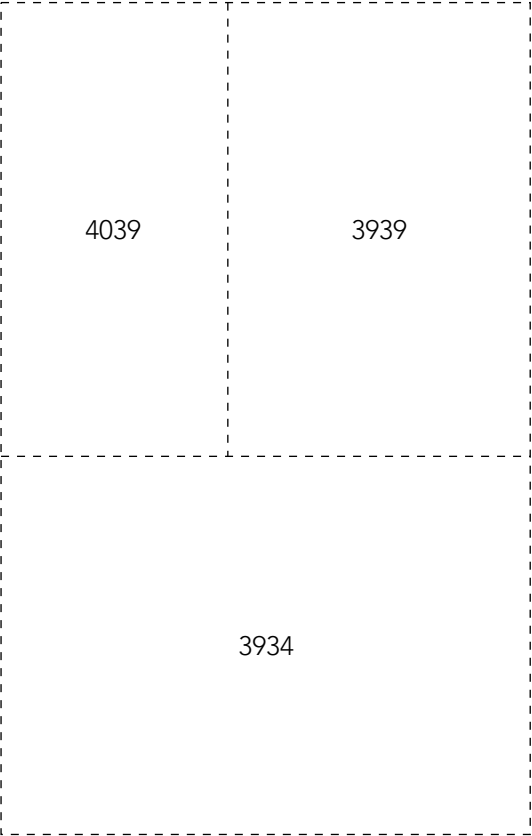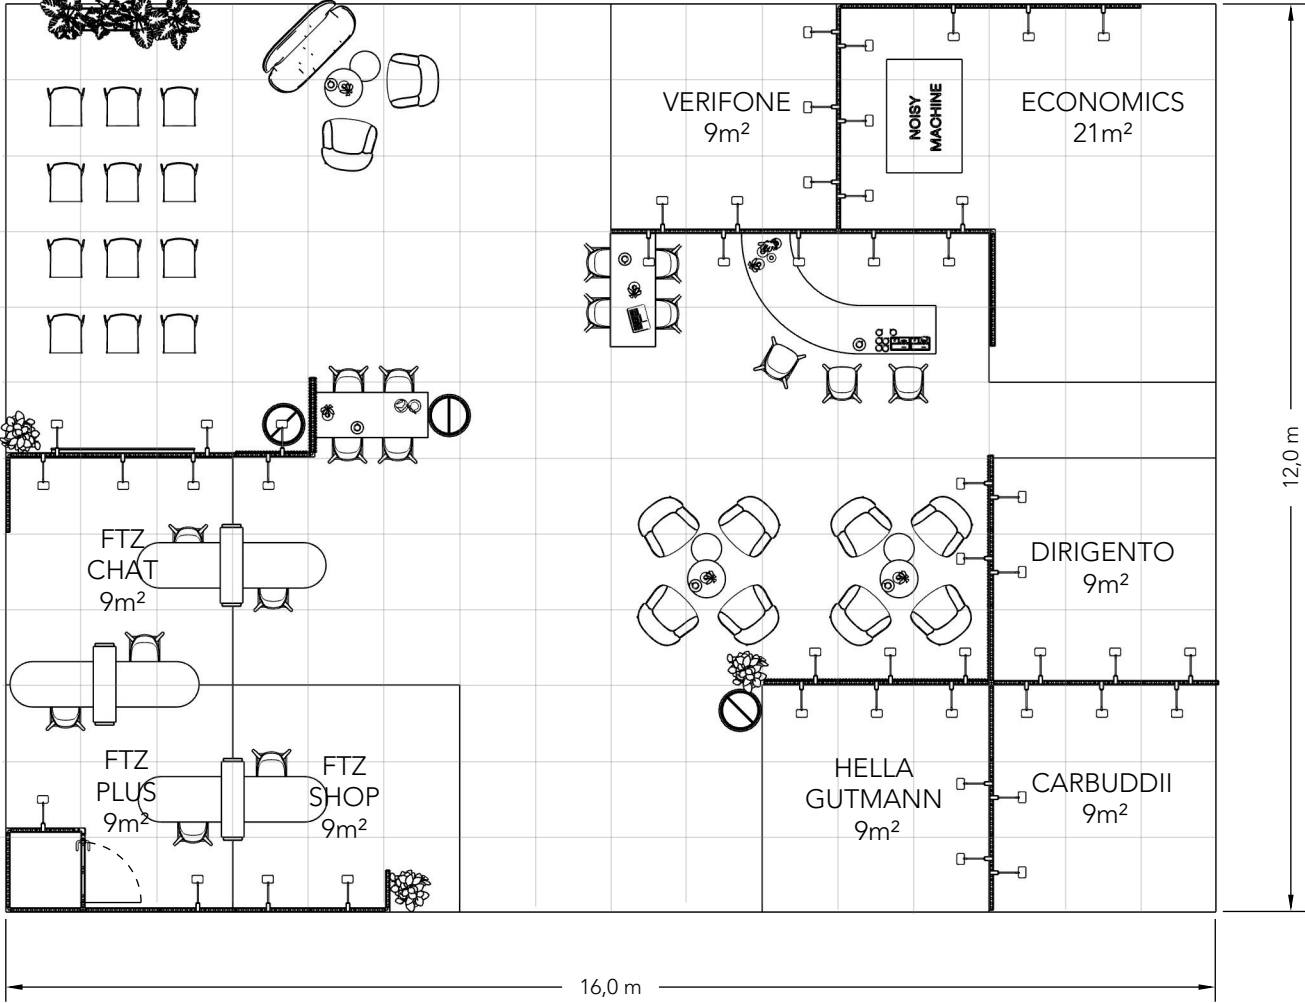

Graphics Dimensions

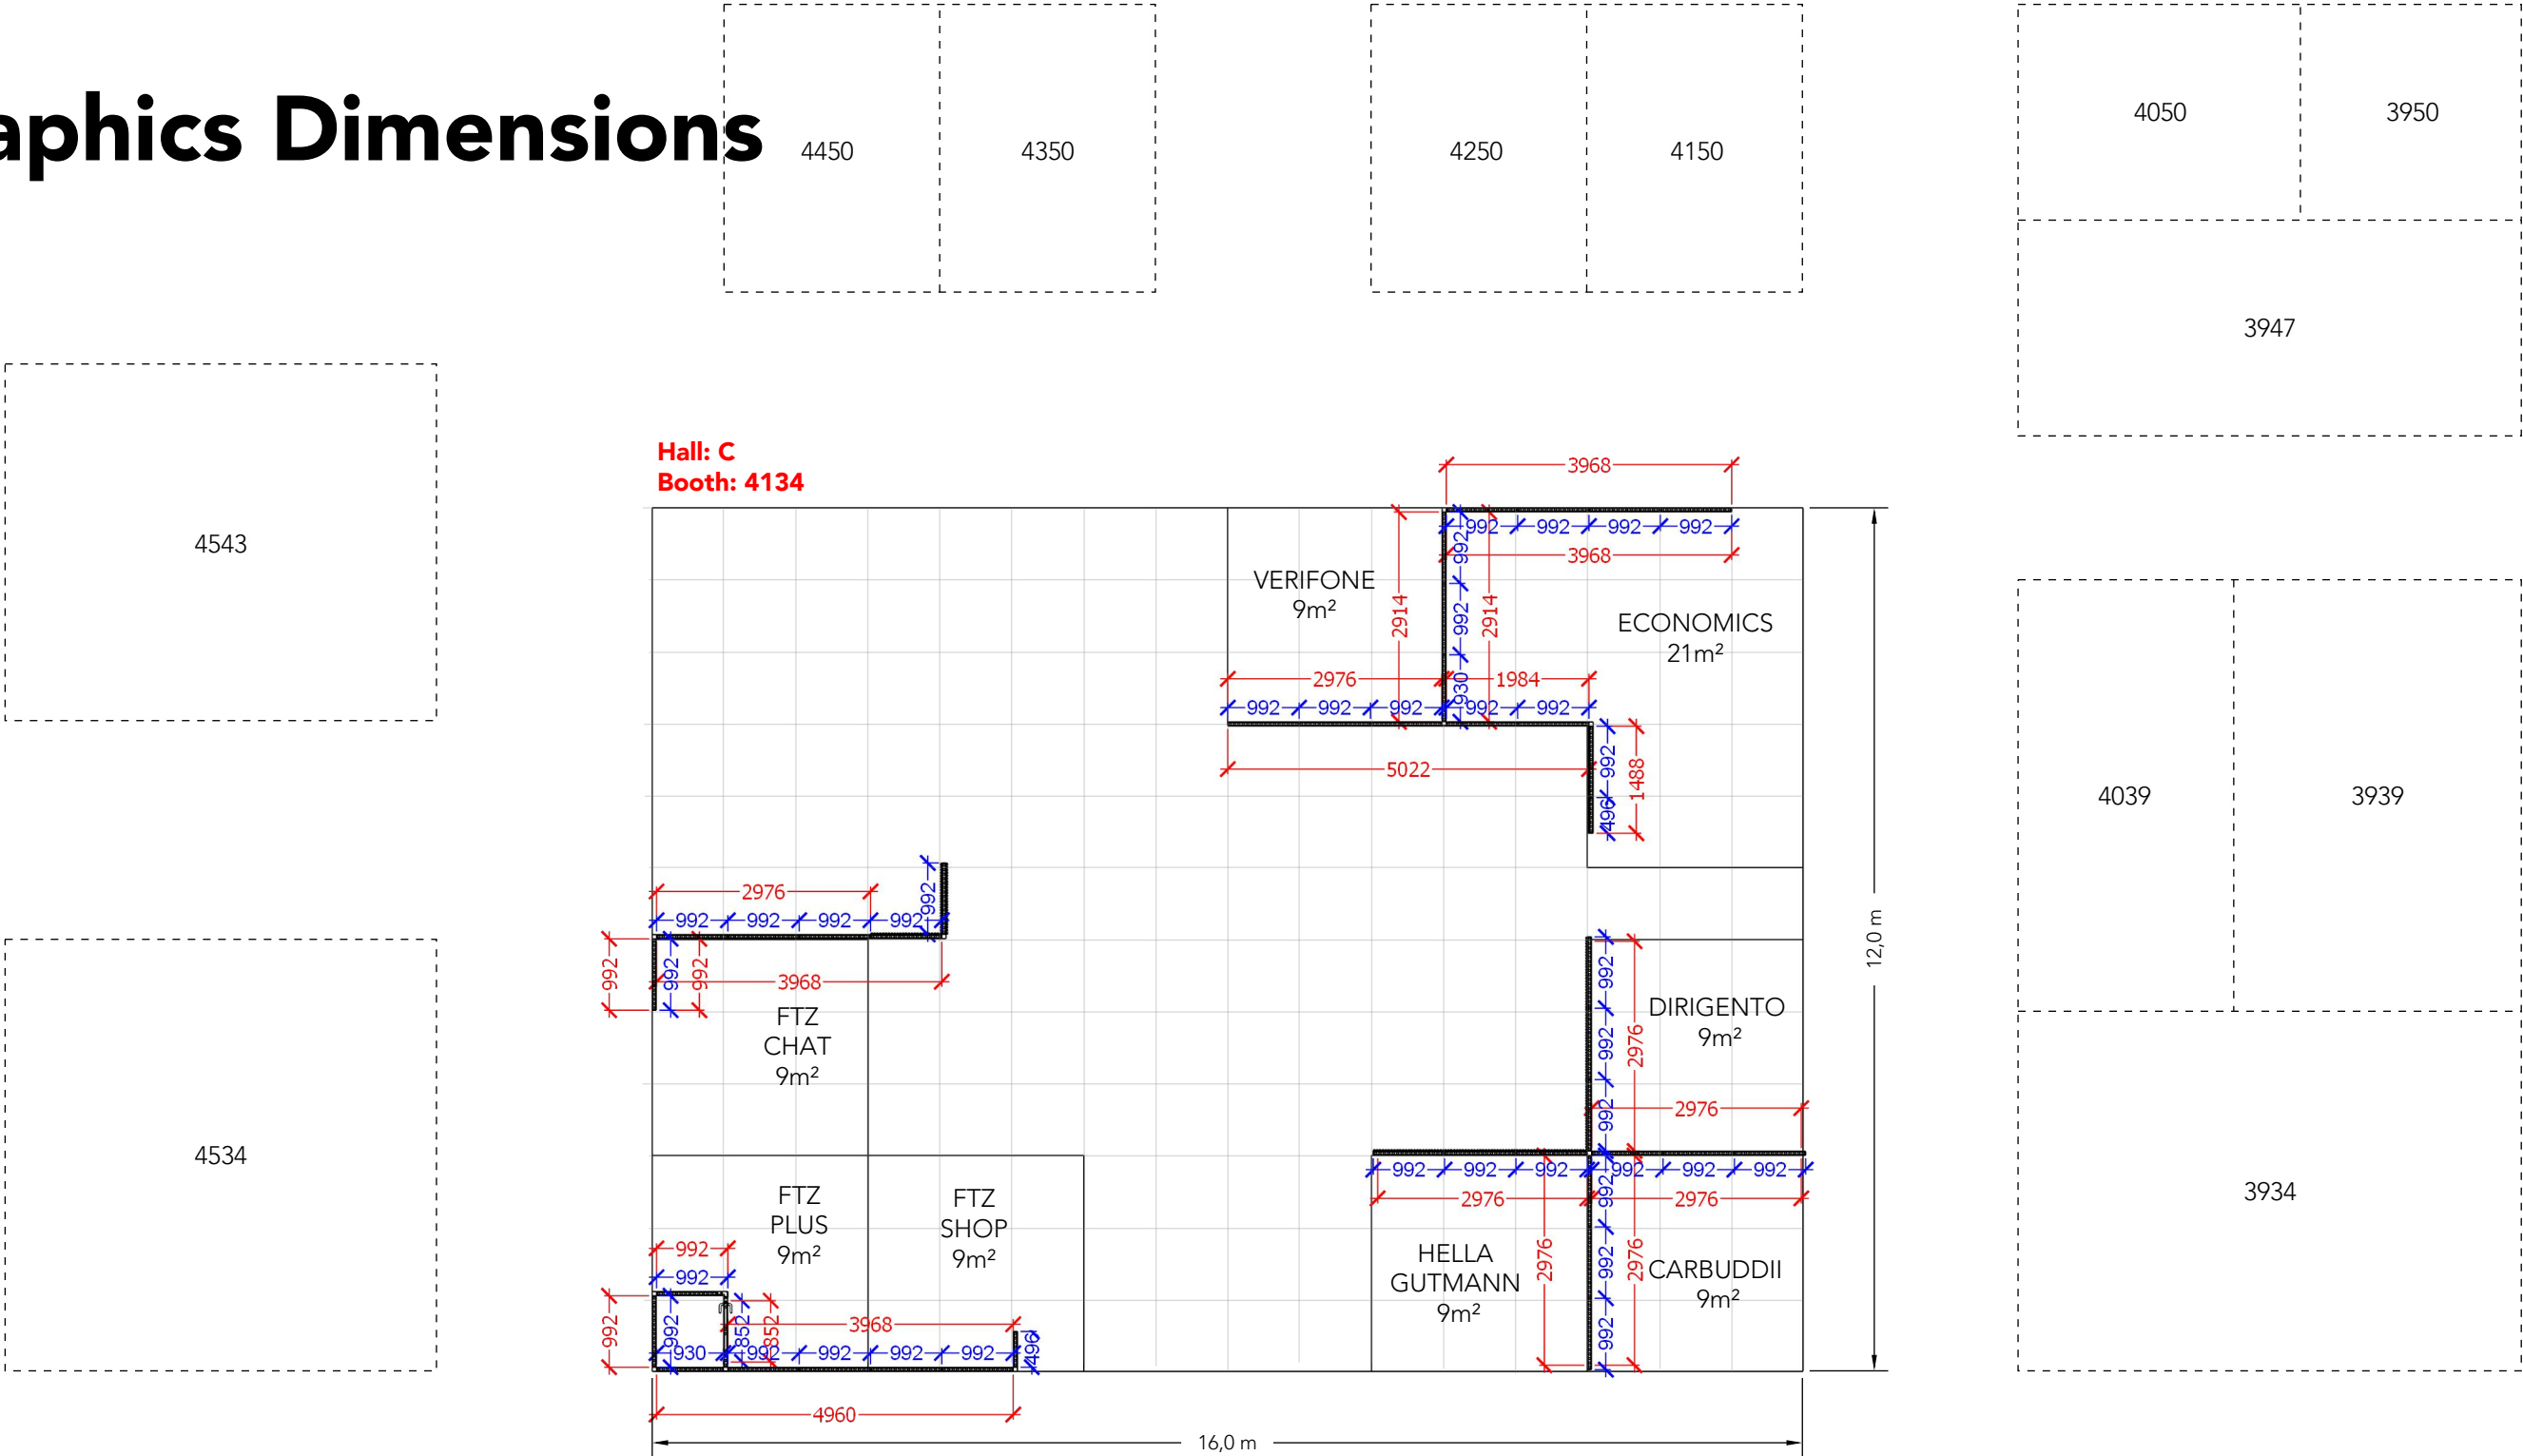


Elevations

Front



Side

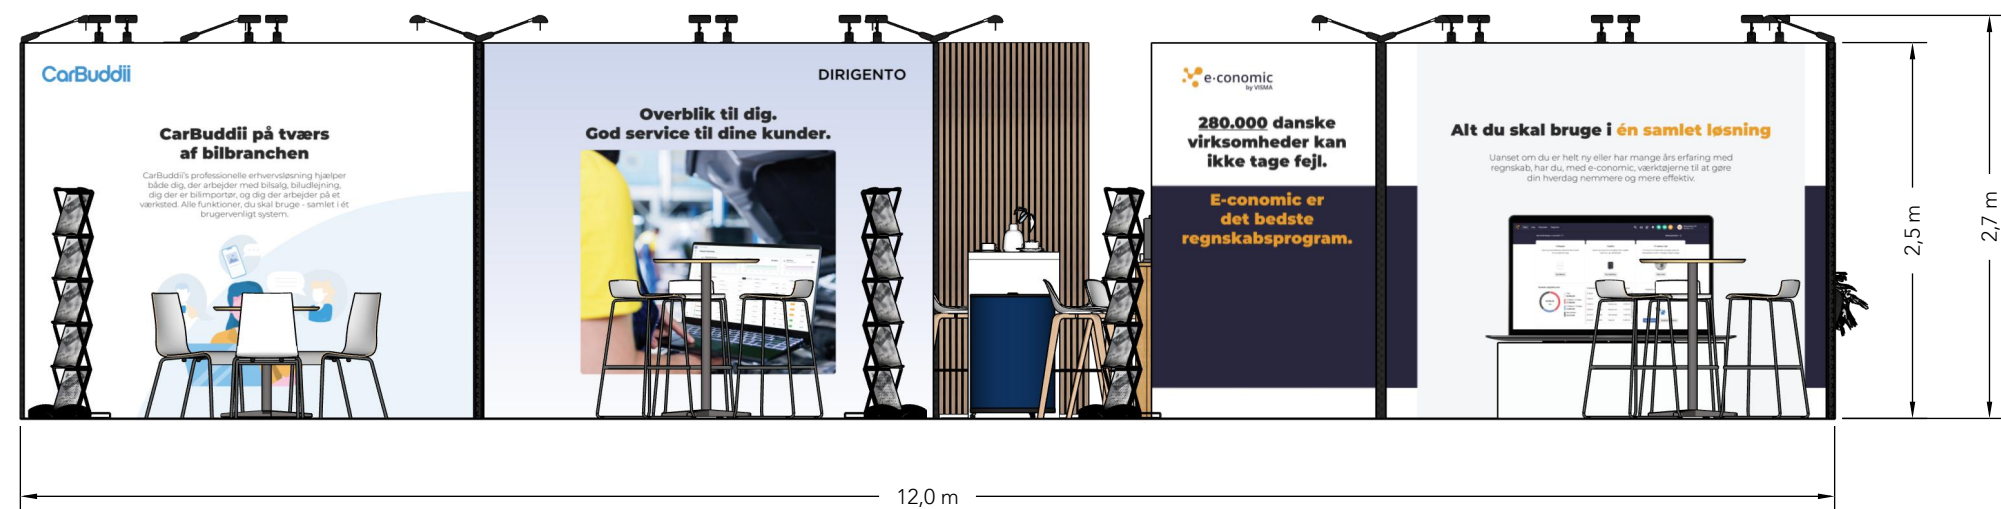

Client: FTZ
Exhibition: FTZ Fagmesse 2026

The drawing is indicative and without responsibility. The drawing is NOT to scale. The stand-builder will have the final call in all decisions regarding stability and security. Some products are only shown to indicate locations, but not the actual product as this product may be changed. All design is subject to copyright by Compass Fairs A/S and Standesign A/S

Project no.: FTZ-FTZ-26-11
Designed By: SMH
Hall: N/A
Booth: N/A

Creation Date: 28.05.2026
Revision Date: 06.08.2026
Revision no.: -

Info

Client: FTZ
Exhibition: FTZ Fagmesse 2026

Project no.: FTZ-FTZ-26-11
Designed By: SMH
Hall: N/A
Booth: N/A

Creation Date: 28.05.2026
Revision Date: 06.08.2026
Revision no.: -

Comments:

The drawing is indicative and without responsibility. The drawing is NOT to scale. The stand-builder will have the final call in all decisions regarding stability and security. Some products are only shown to indicate locations, but not the actual product as this product may be changed.
All design is subject to copyright by Compass Fairs A/S and Standesign A/S

