Medica 2026

DI Dansk Industri



COMPASS FAIRS

STANDESIGN
A PART OF COMPASS FAIRS

Danish Industry

Table of Contents

Cover	1
Table of Contents	2
3D View 1	3
3D View 2	4
3D View 3	5
3D View 4	6
3D View 5	7
Floor Plan	8
Floor Plan - Cubes / Wire Plan	9
Elevations	10
Graphics Dimensions	11
Info	12

COMPASS FAIRS

STANDESIGN
A PART OF COMPASS FAIRS

3D View 1



COMPASS FAIRS

STANDESIGN
A PART OF COMPASS FAIRS

3D View 2


PAVILION OF DENMARK
PAVILION OF DENMARK
PAVILION OF DENMARK
PAVILION OF DENMARK
Internationally Certified
CE
UK RP
FDA CGMP
CH MDSAP
Registro ANVISA nº 81504799231
Health Canada MDL
TFDA Q2D
Axelgaard
32”
32”
mGel® Hydrogels
Self-Adhesive Electrodes
Medical Pads • Cosmetics • Adhesives for
Neurostimulation • FES/EMS • Pain Relief • Muscle Rehab & Strengthening
Axelgaard
Axelgaard
PPS Automation
COMPANY NAME
COMPASS FAIRS
STANDESIGN
A PART OF COMPASS FAIRS

3D View 3



COMPASS FAIRS STANDESIGN A PART OF COMPASS FAIRS

3D View 4



COMPASS FAIRS

STANDESIGN
A PART OF COMPASS FAIRS


3D View 5



COMPASS FAIRS


STANDESIGN
A PART OF COMPASS FAIRS


Floor Plan

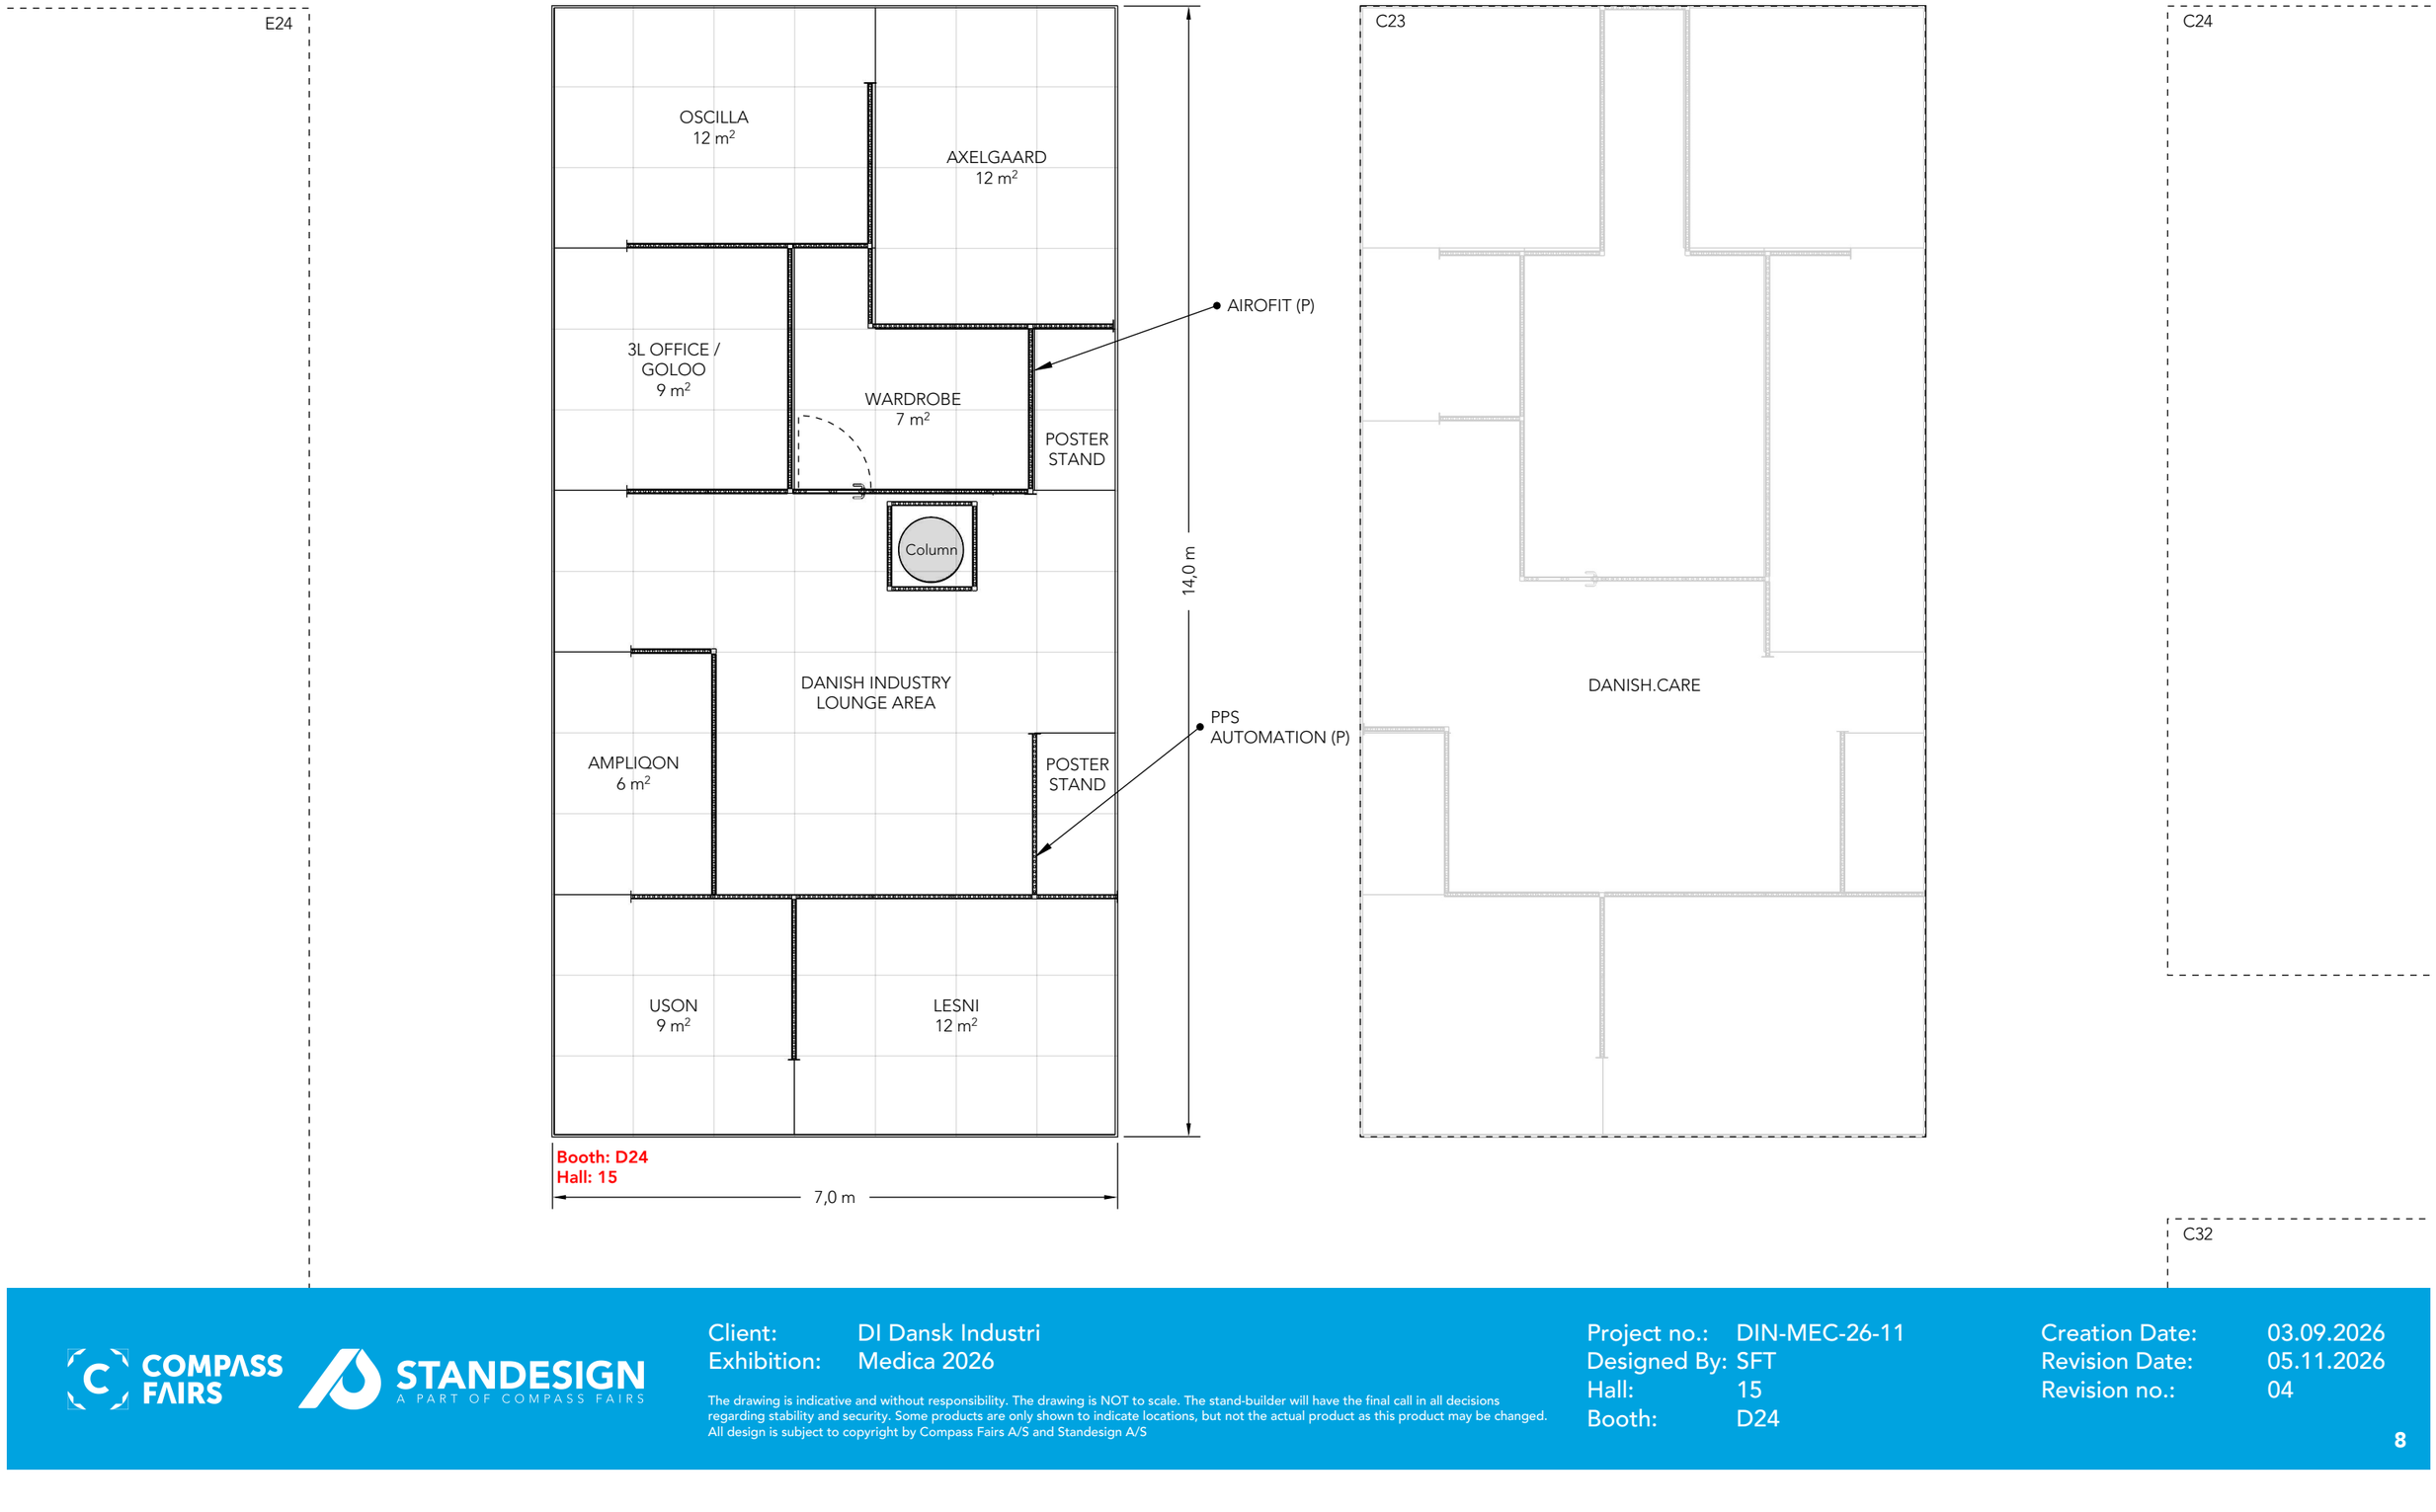

The drawing is indicative and without responsibility. The drawing is NOT to scale. The stand-builder will have the final call in all decisions regarding stability and security. Some products are only shown to indicate locations, but not the actual product as this product may be changed. All design is subject to copyright by Compass Fairs A/S and Standesign A/S

Floor Plan - Cubes / Wire Plan

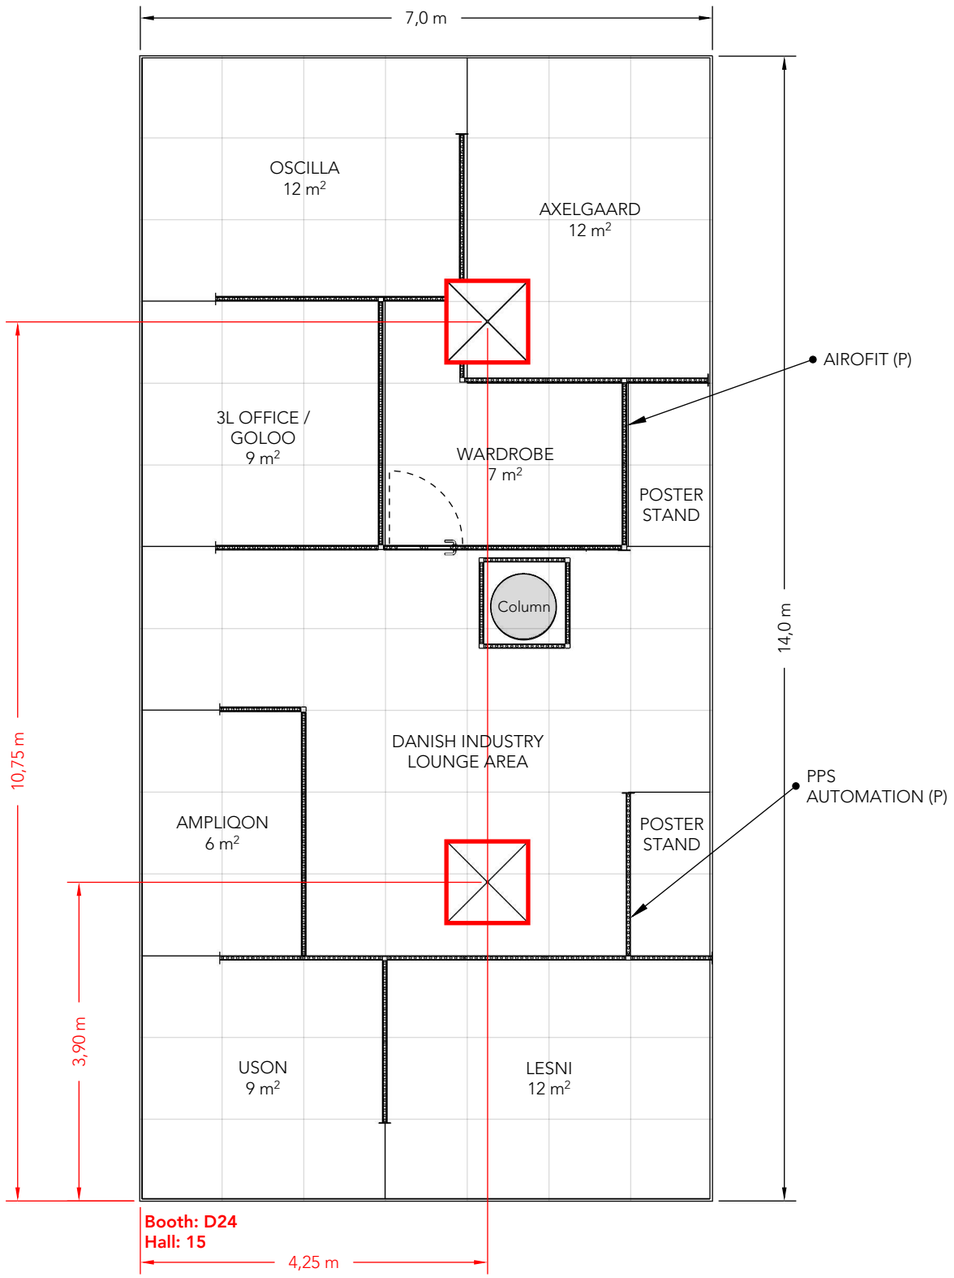

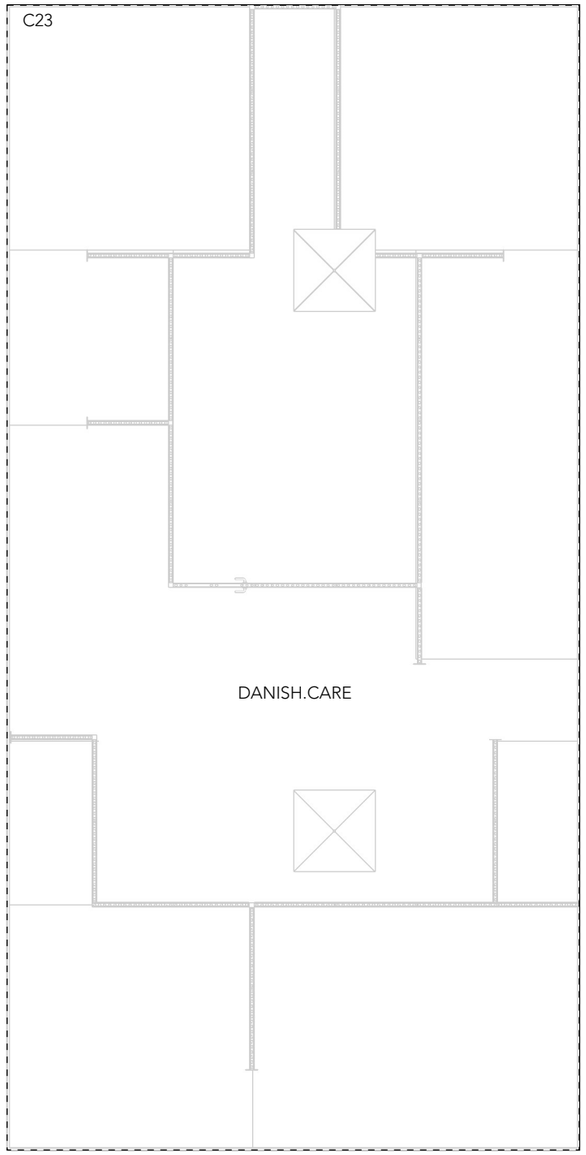

E24

C24

C32

COMPASS FAIRS

STANDESIGN
A PART OF COMPASS FAIRS

Client: DI Dansk Industri
Exhibition: Medica 2026


The drawing is indicative and without responsibility. The drawing is NOT to scale. The stand-builder will have the final call in all decisions regarding stability and security. Some products are only shown to indicate locations, but not the actual product as this product may be changed. All design is subject to copyright by Compass Fairs A/S and Standesign A/S

Project no.: DIN-MEC-26-11
Designed By: SFT
Hall: 15
Booth: D24


Creation Date: 03.09.2026
Revision Date: 05.11.2026
Revision no.: 04

Elevations

Front

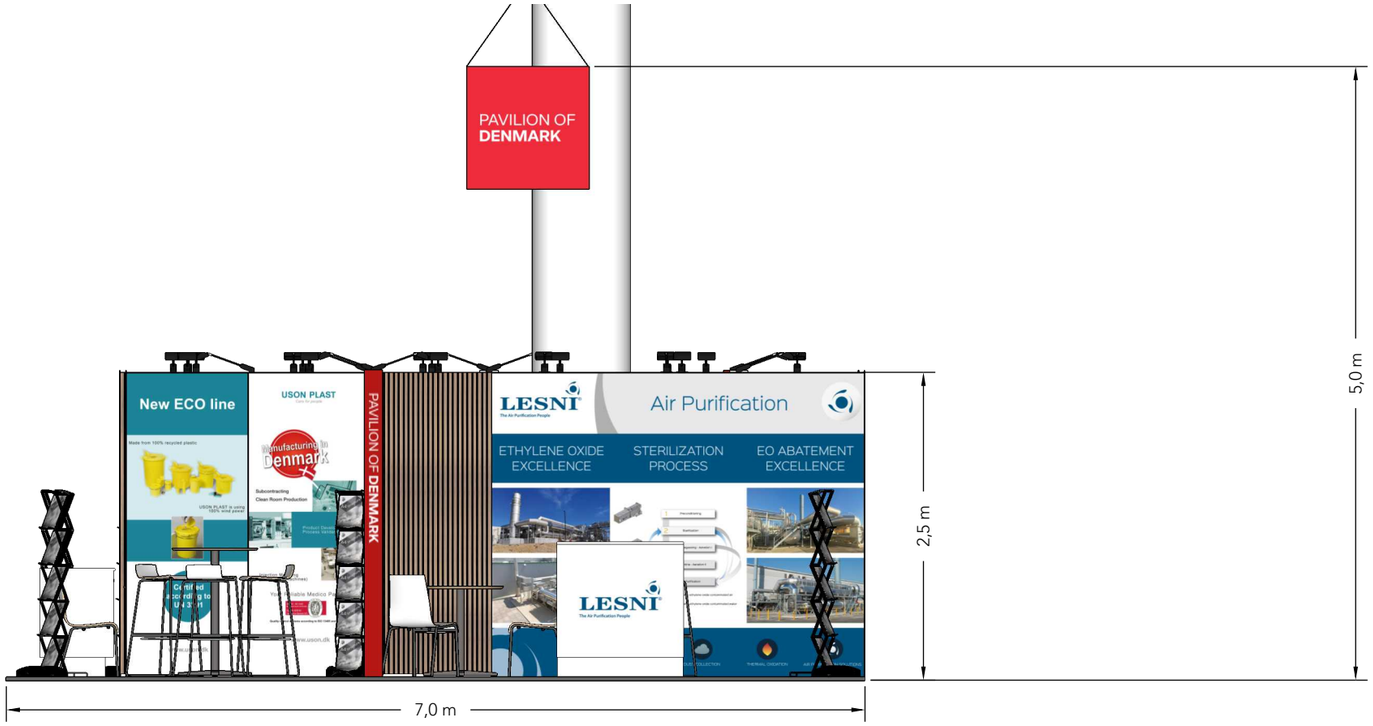

Side

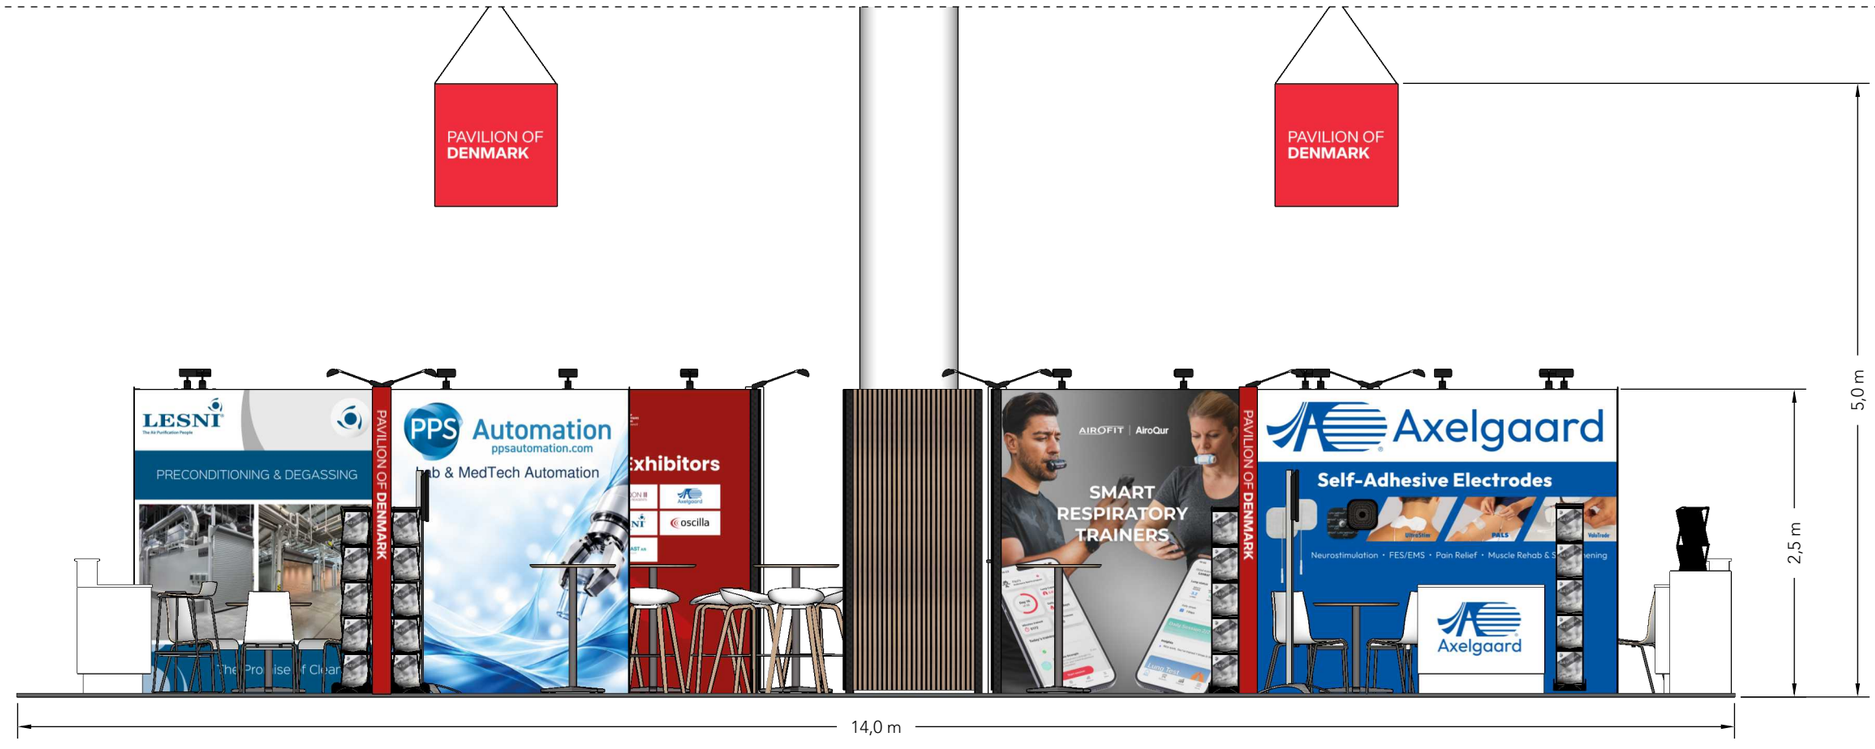


The drawing is indicative and without responsibility. The drawing is NOT to scale. The stand-builder will have the final call in all decisions regarding stability and security. Some products are only shown to indicate locations, but not the actual product as this product may be changed. All design is subject to copyright by Compass Fairs A/S and Standesign A/S

Graphics Dimension

FABRIC WALL HEIGHT: 2480 mm

- Full Fabric Covering
- Single Fabric Panels
- Door Fabric - 852 x 2398 mm

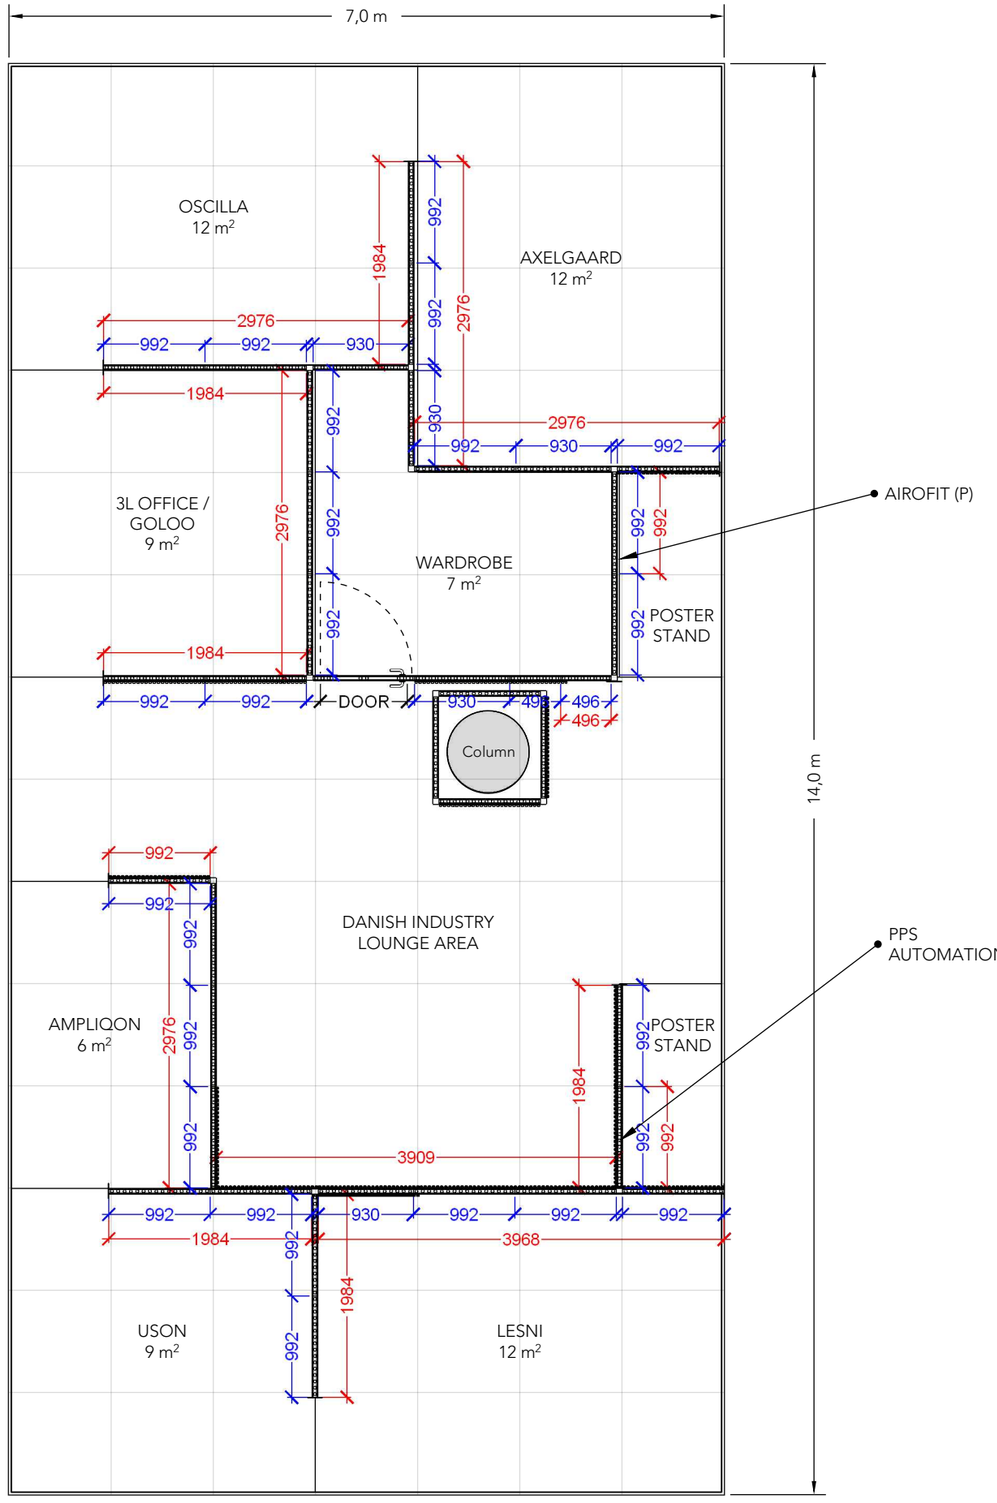

The drawing is indicative and without responsibility. The drawing is NOT to scale. The stand-builder will have the final call in all decisions regarding stability and security. Some products are only shown to indicate locations, but not the actual product as this product may be changed. All design is subject to copyright by Compass Fairs A/S and Standesign A/S

Info

Client:	DI Dansk Industri
Exhibition:	Medica 2026
Project no.:	DIN-MEC-26-11
Designed By:	SFT
Hall:	15
Booth:	D24
Creation Date:	03.09.2026
Revision Date:	05.11.2026
Revision no.:	04

Comments:

The drawing is indicative and without responsibility. The drawing is NOT to scale. The stand-builder will have the final call in all decisions regarding stability and security. Some products are only shown to indicate locations, but not the actual product as this product may be changed.
All design is subject to copyright by Compass Fairs A/S and Standesign A/S

COMPASS FAIRS STANDESIGN A PART OF COMPASS FAIRS

