Medica 2026

Danish.Care



COMPASS FAIRS

STANDESIGN
A PART OF COMPASS FAIRS

DANISH:CARE
Trade Association for Assistive Technology

Table of Contents

Cover	1
Table of Contents	2
3D View 1	3
3D View 2	4
3D View 3	5
3D View 4	6
3D View 5	7
Floor Plan	8
Floor Plan - Cubes / Wire Plan	9
Graphics Dimensions	10
Elevations	11
Info	12

COMPASS FAIRS

STANDESIGN
A PART OF COMPASS FAIRS

3D View 1



COMPASS FAIRS

STANDESIGN
A PART OF COMPASS FAIRS

3D View 2



COMPASS FAIRS

STANDESIGN
A PART OF COMPASS FAIRS

3D View 3



COMPASS FAIRS

STANDESIGN
A PART OF COMPASS FAIRS

3D View 4



COMPASS FAIRS
STANDESIGN
A PART OF COMPASS FAIRS

3D View 5



COMPASS FAIRS

STANDESIGN
A PART OF COMPASS FAIRS

Floor Plan

E24

D24

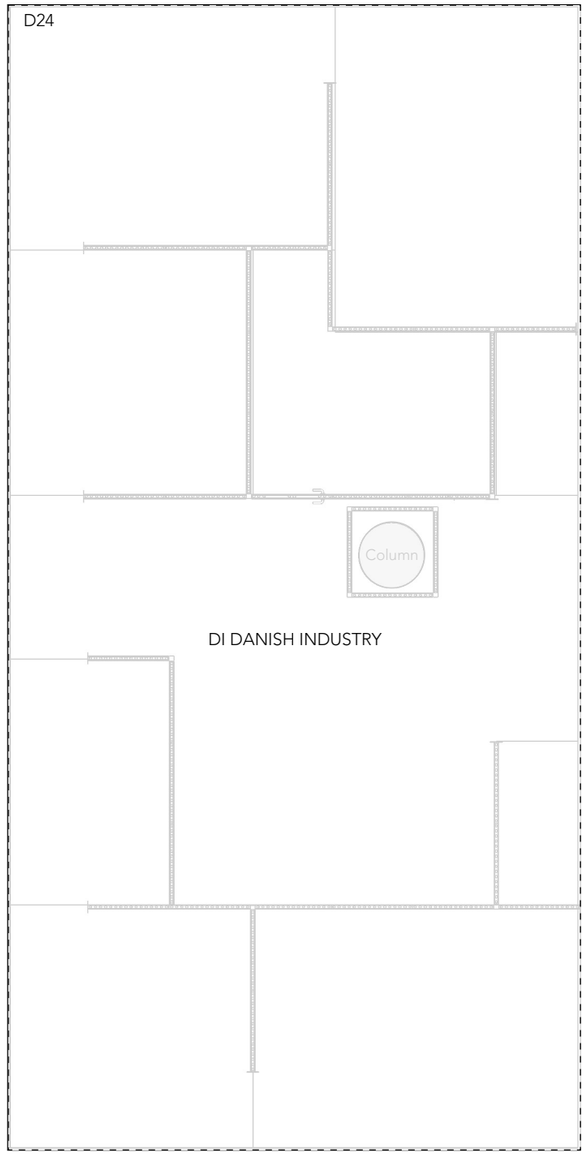

C24

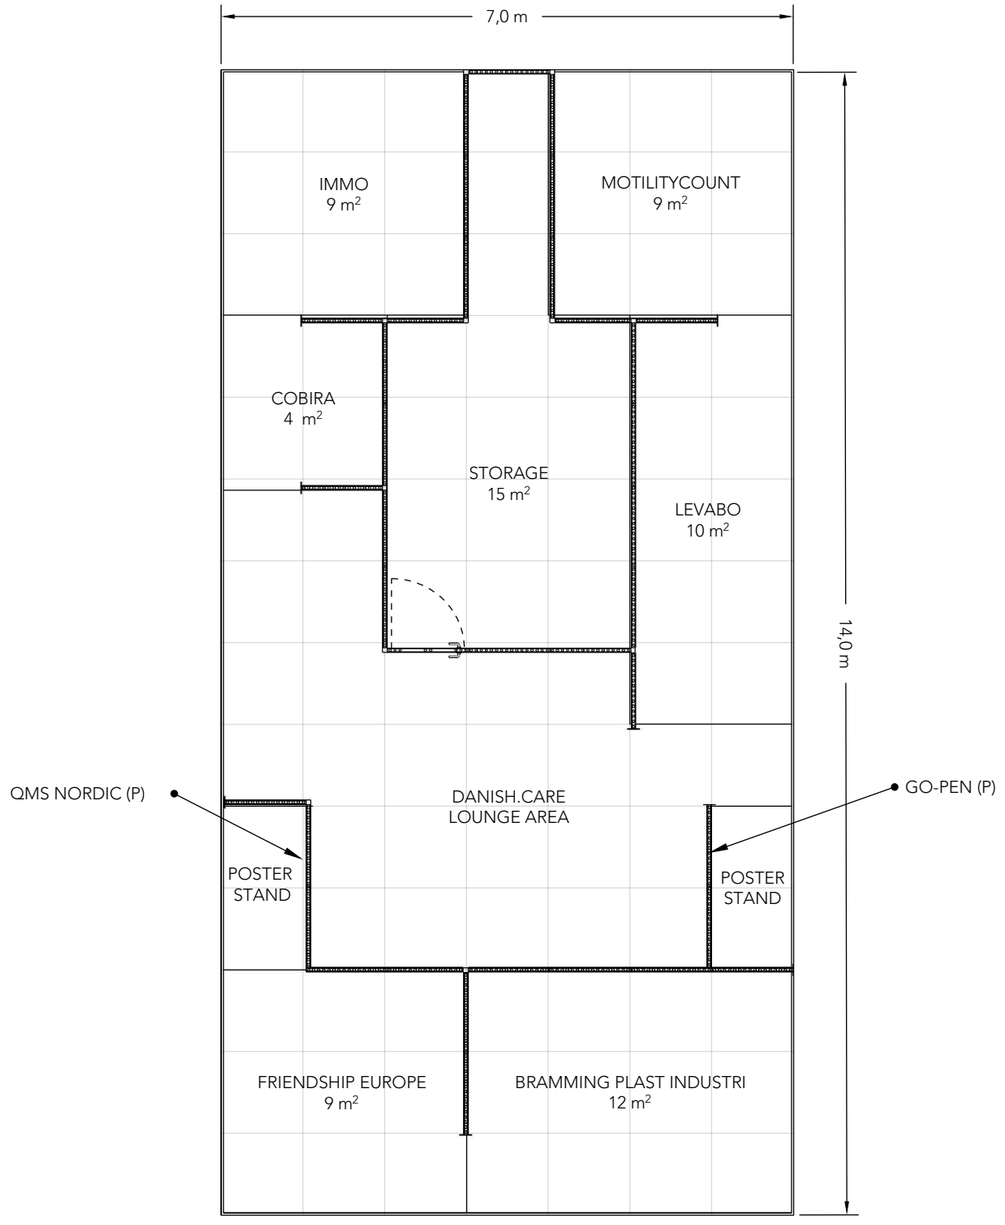

Booth: C23
Hall: 15

C32

COMPASS FAIRS

STANDESIGN
A PART OF COMPASS FAIRS

Client: Danish.Care
Exhibition: Medica 2026

The drawing is indicative and without responsibility. The drawing is NOT to scale. The stand-builder will have the final call in all decisions regarding stability and security. Some products are only shown to indicate locations, but not the actual product as this product may be changed.
All design is subject to copyright by Compass Fairs A/S and Standesign A/S

Project no.: DCA-MEC-26-11
Designed By: SFT, SMH
Hall: 15
Booth: C23

Creation Date: 03.09.2026
Revision Date: 05.11.2026
Revision no.: 06

Floor Plan - Cubes / Wire Plan

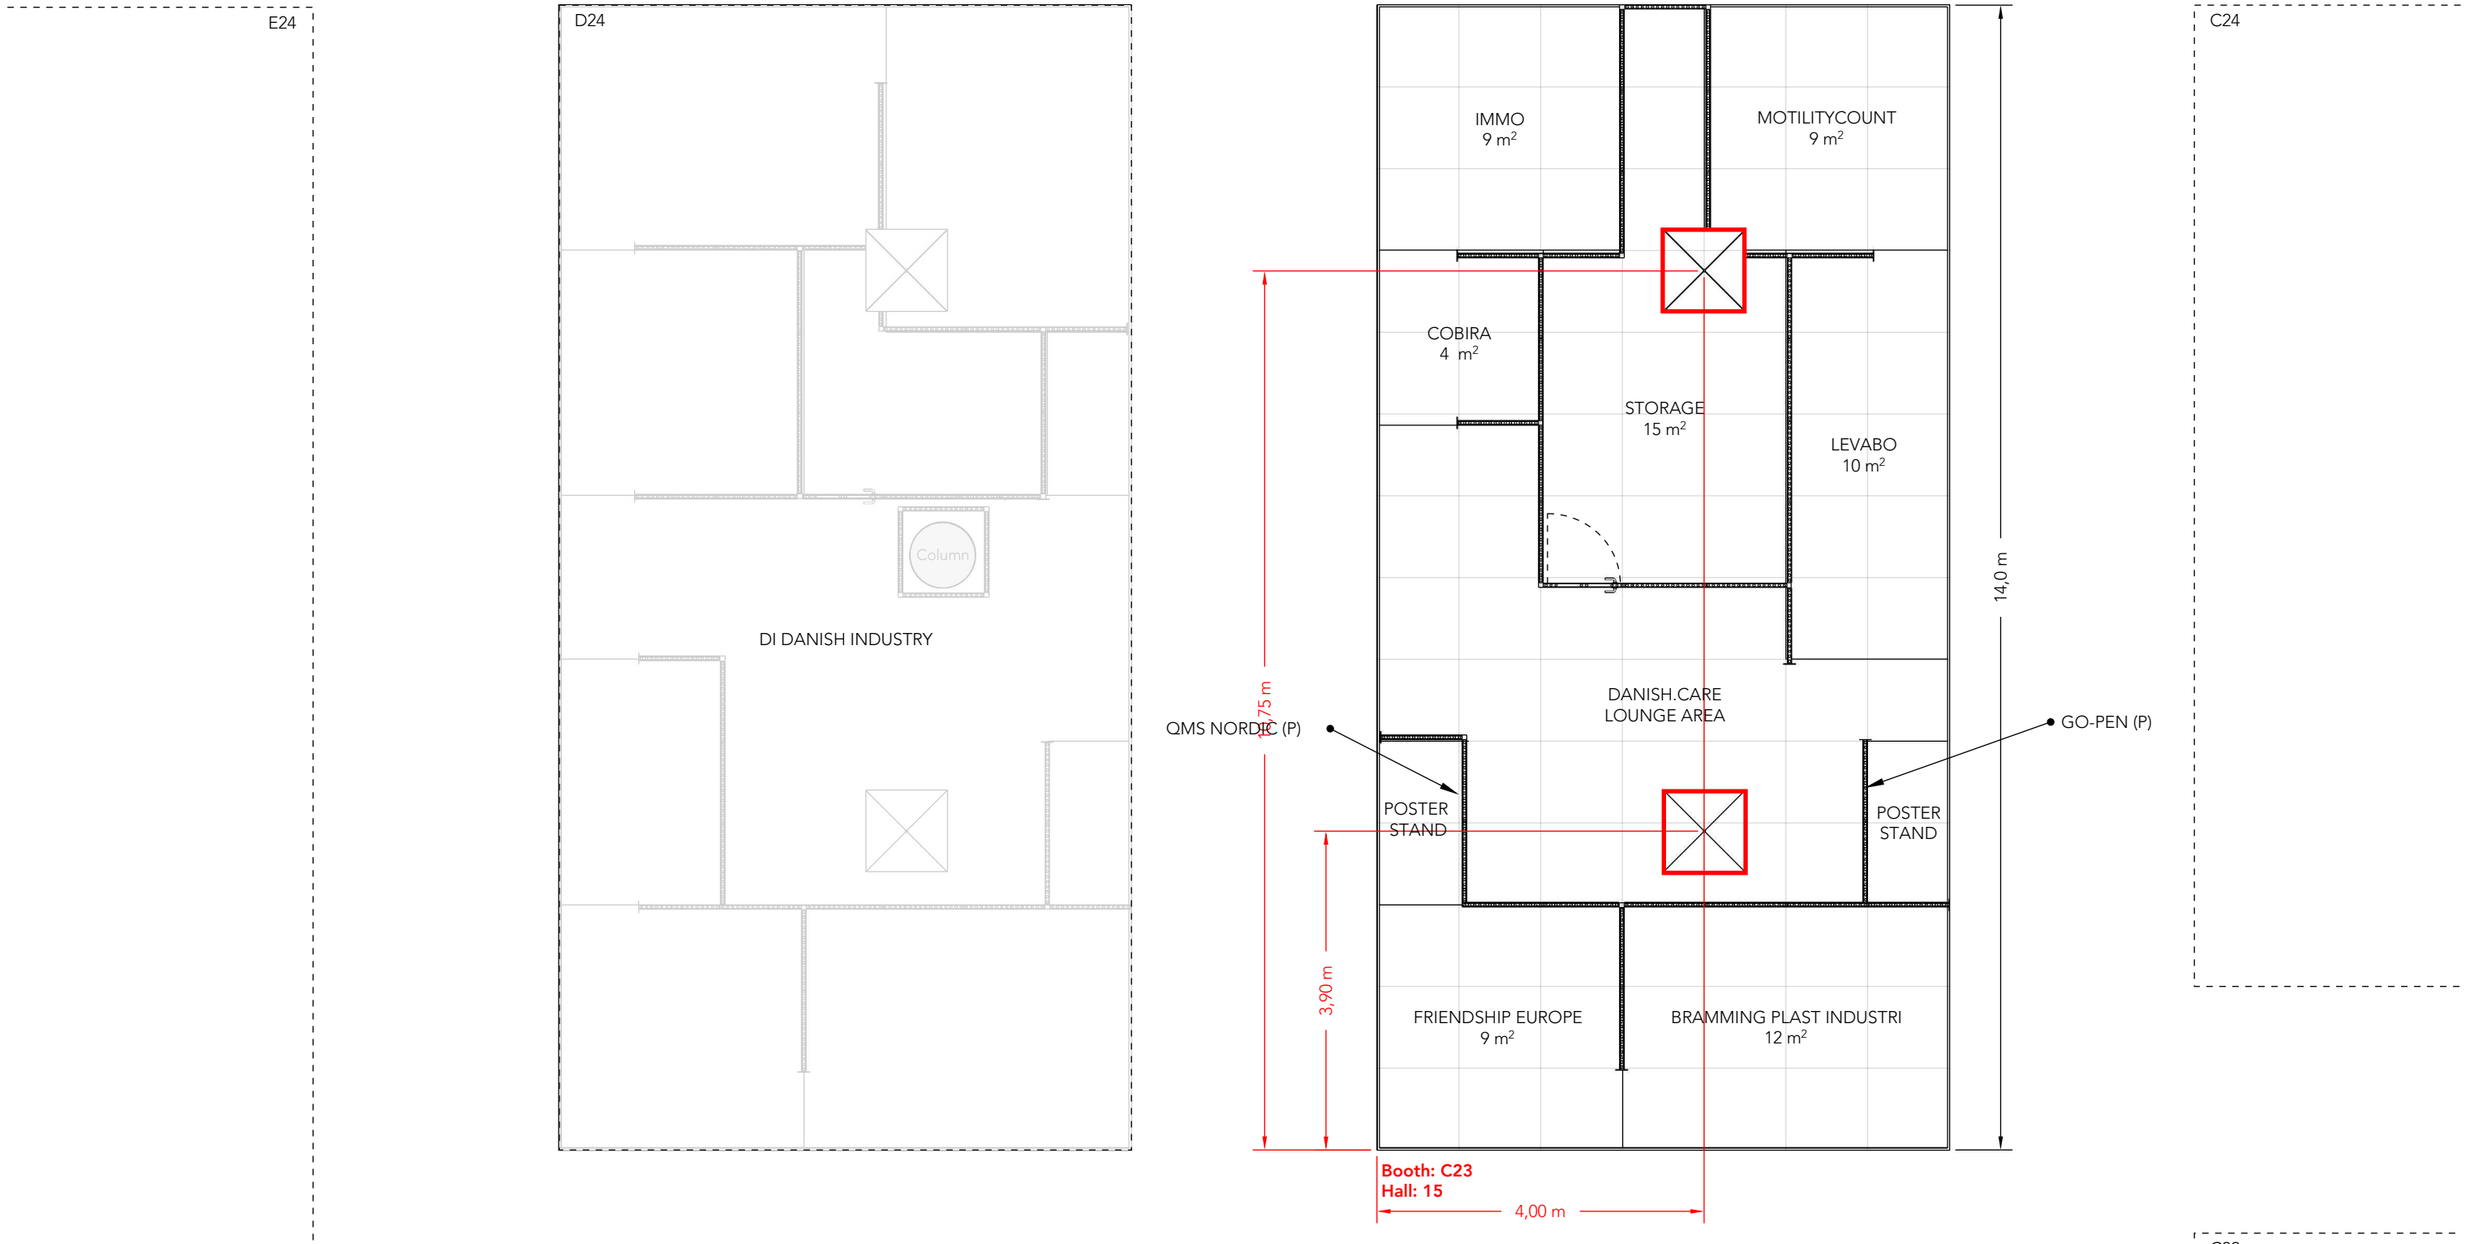

COMPASS FAIRS

STANDESIGN
A PART OF COMPASS FAIRS

Client: Danish.Care
Exhibition: Medica 2026

The drawing is indicative and without responsibility. The drawing is NOT to scale. The stand-builder will have the final call in all decisions regarding stability and security. Some products are only shown to indicate locations, but not the actual product as this product may be changed.
All design is subject to copyright by Compass Fairs A/S and Standesign A/S

Project no.: DCA-MEC-26-11
Designed By: SFT, SMH
Hall: 15
Booth: C23

Creation Date: 03.09.2026
Revision Date: 05.11.2026
Revision no.: 06

Graphics Dimensions

FABRIC WALL HEIGHT: 2480 mm

- Full Fabric Covering
- Single Fabric Panels
- Door Fabric - 852 x 2398 mm

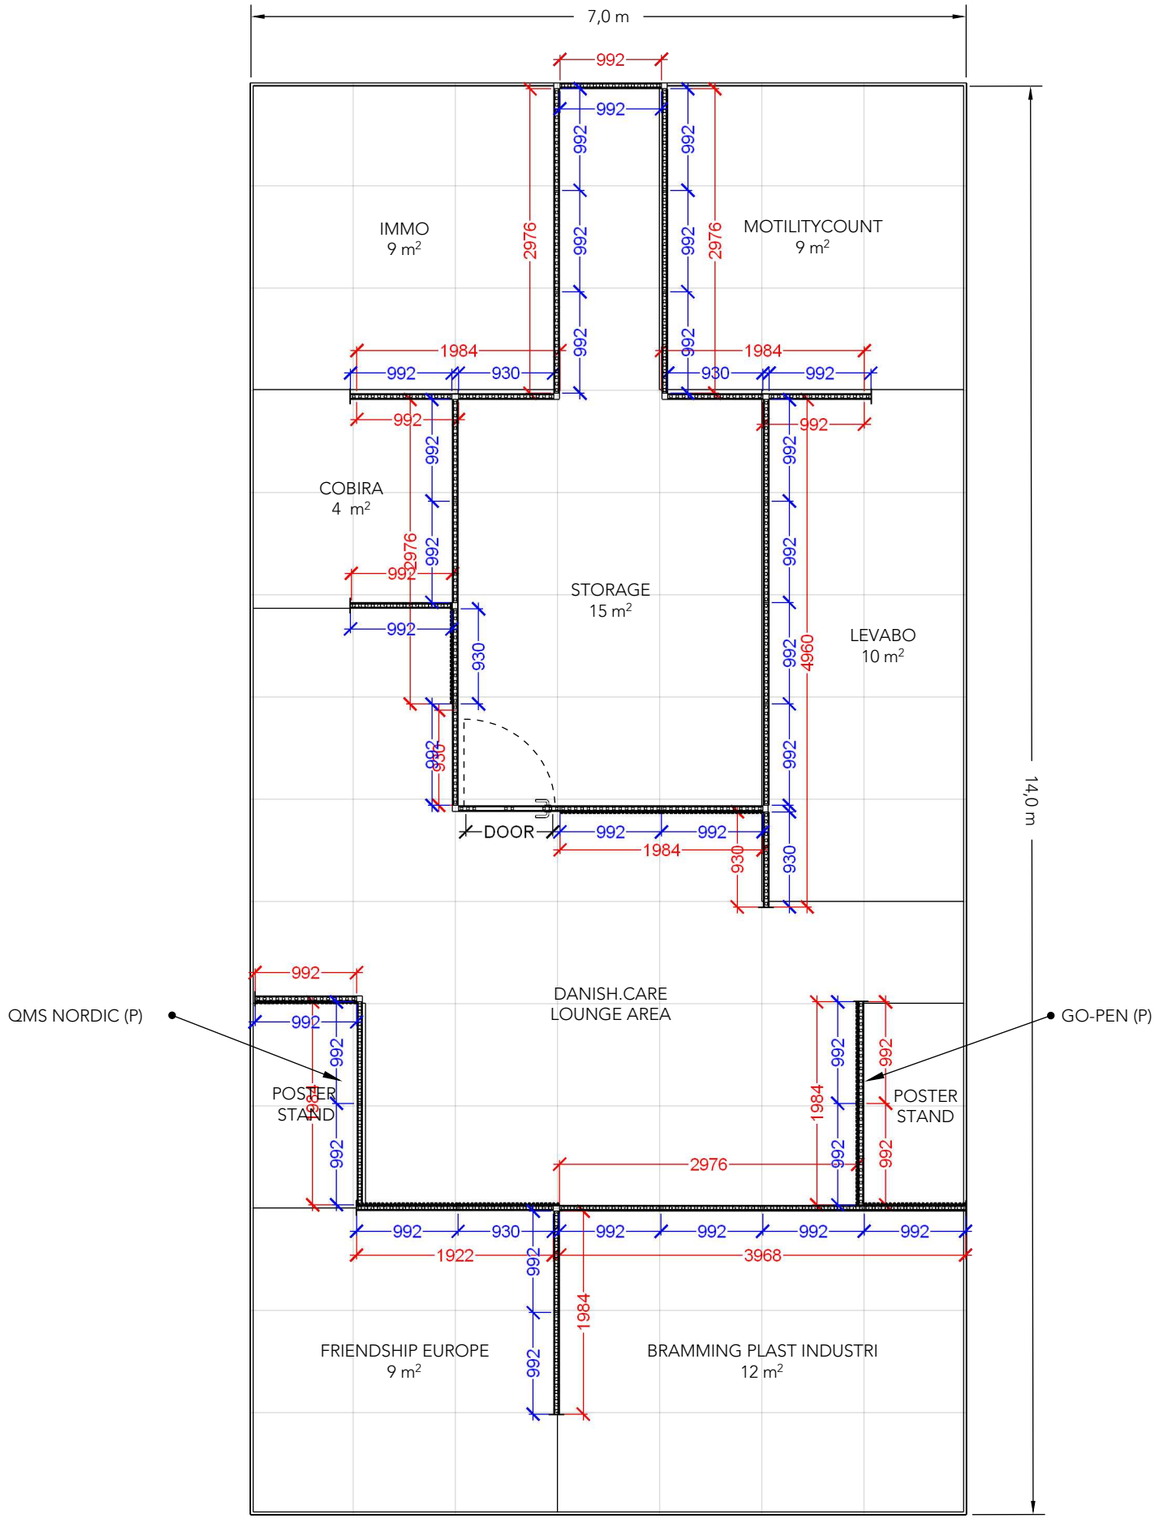

The drawing is indicative and without responsibility. The drawing is NOT to scale. The stand-builder will have the final call in all decisions regarding stability and security. Some products are only shown to indicate locations, but not the actual product as this product may be changed. All design is subject to copyright by Compass Fairs A/S and Standesign A/S

Elevations

Front



Side

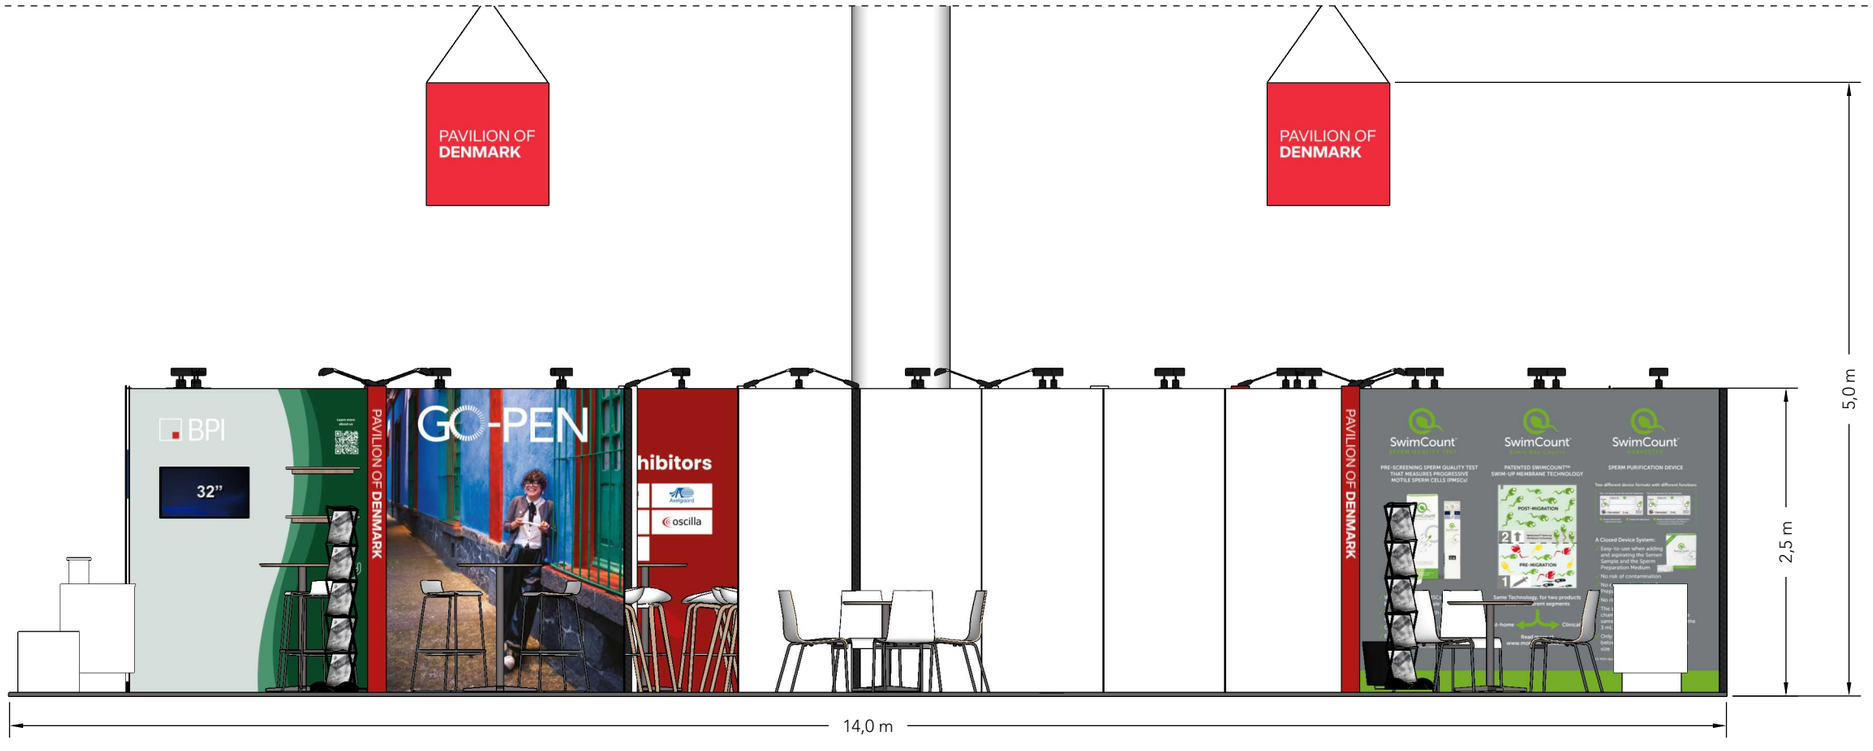

The drawing is indicative and without responsibility. The drawing is NOT to scale. The stand-builder will have the final call in all decisions regarding stability and security. Some products are only shown to indicate locations, but not the actual product as this product may be changed. All design is subject to copyright by Compass Fairs A/S and Standesign A/S

Info

Client:	Danish.Care
Exhibition:	Medica 2026
Project no.:	DCA-MEC-26-11
Designed By:	SFT, SMH
Hall:	15
Booth:	C23
Creation Date:	03.09.2026
Revision Date:	05.11.2026
Revision no.:	06

Comments:

The drawing is indicative and without responsibility. The drawing is NOT to scale. The stand-builder will have the final call in all decisions regarding stability and security. Some products are only shown to indicate locations, but not the actual product as this product may be changed.
All design is subject to copyright by Compass Fairs A/S and Standesign A/S

COMPASS FAIRS STANDESIGN A PART OF COMPASS FAIRS

